
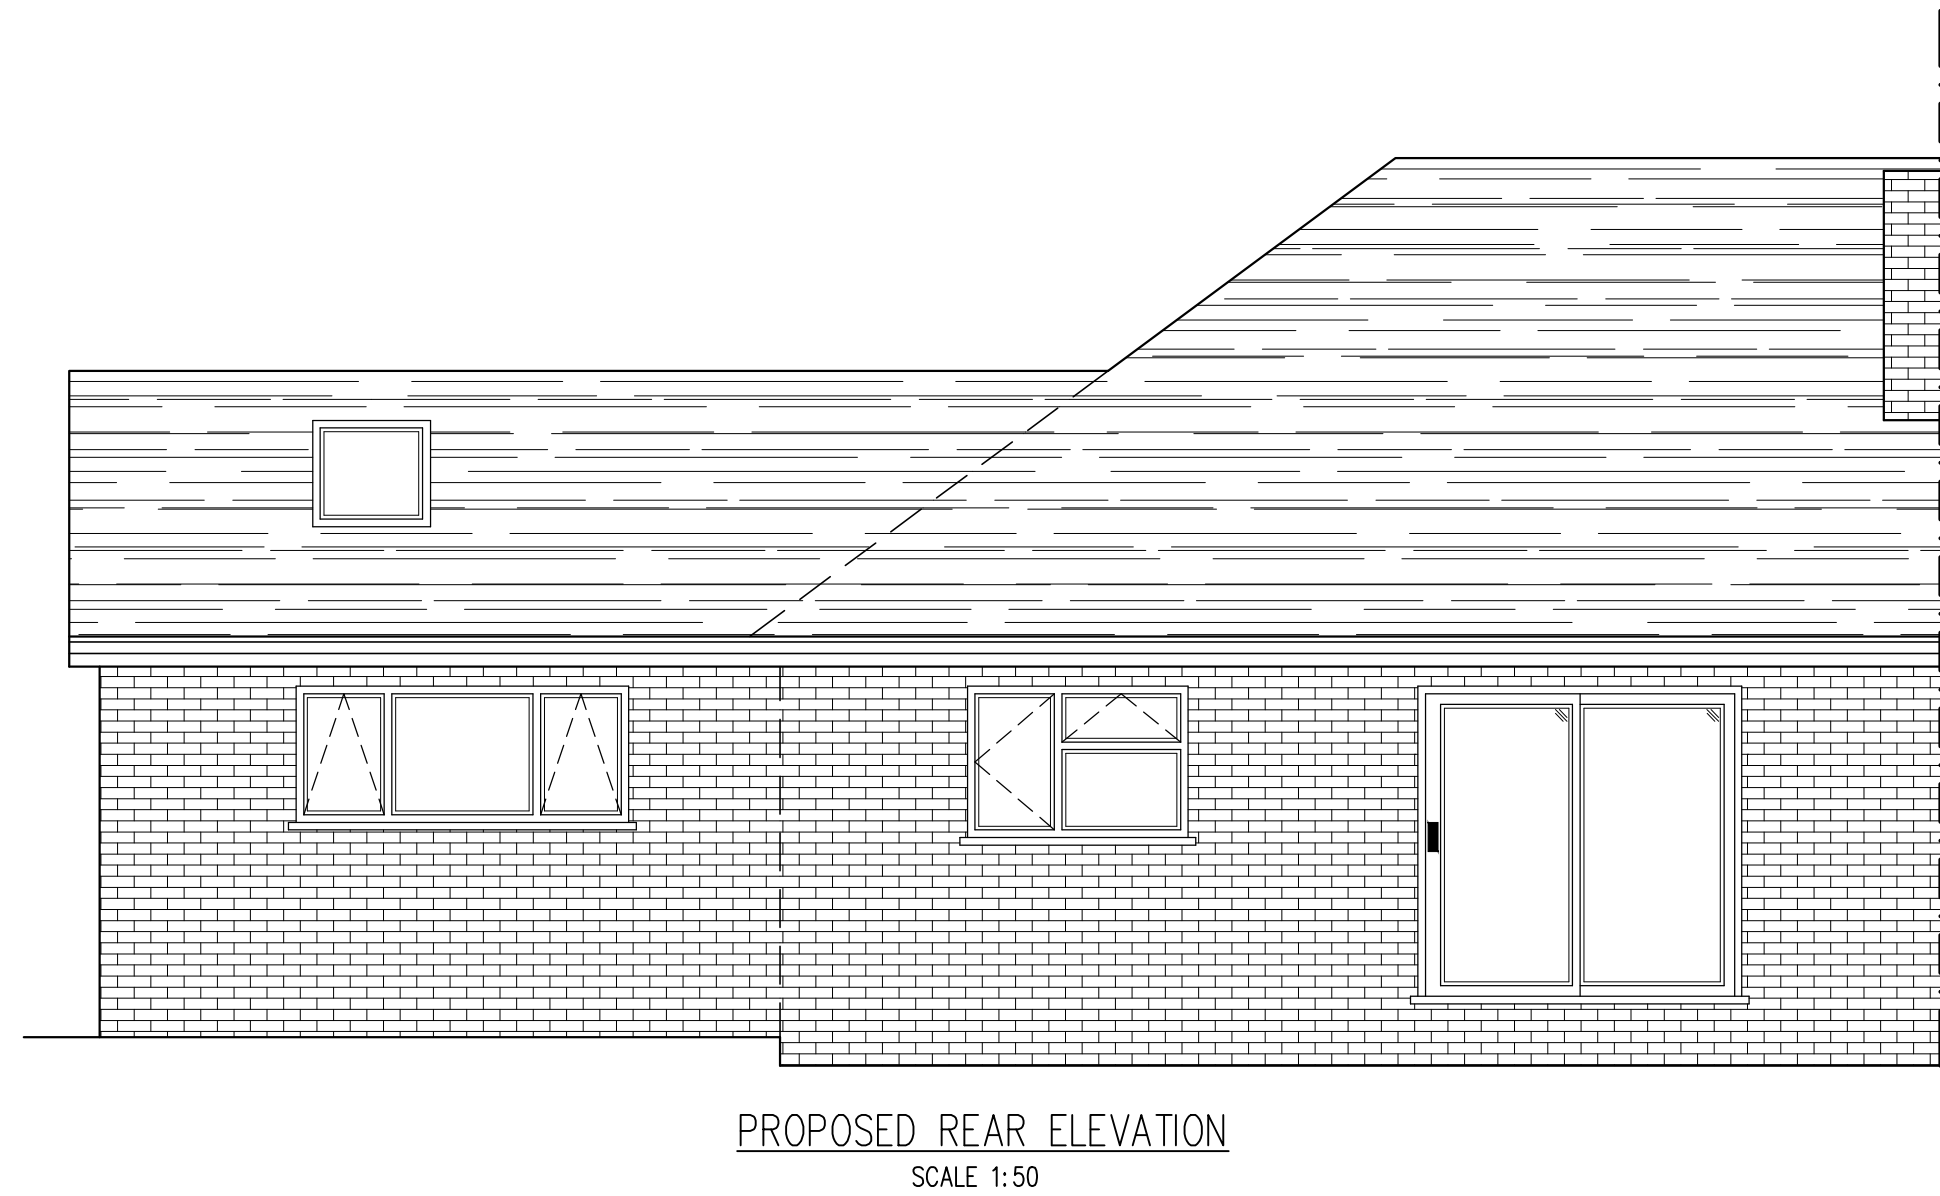
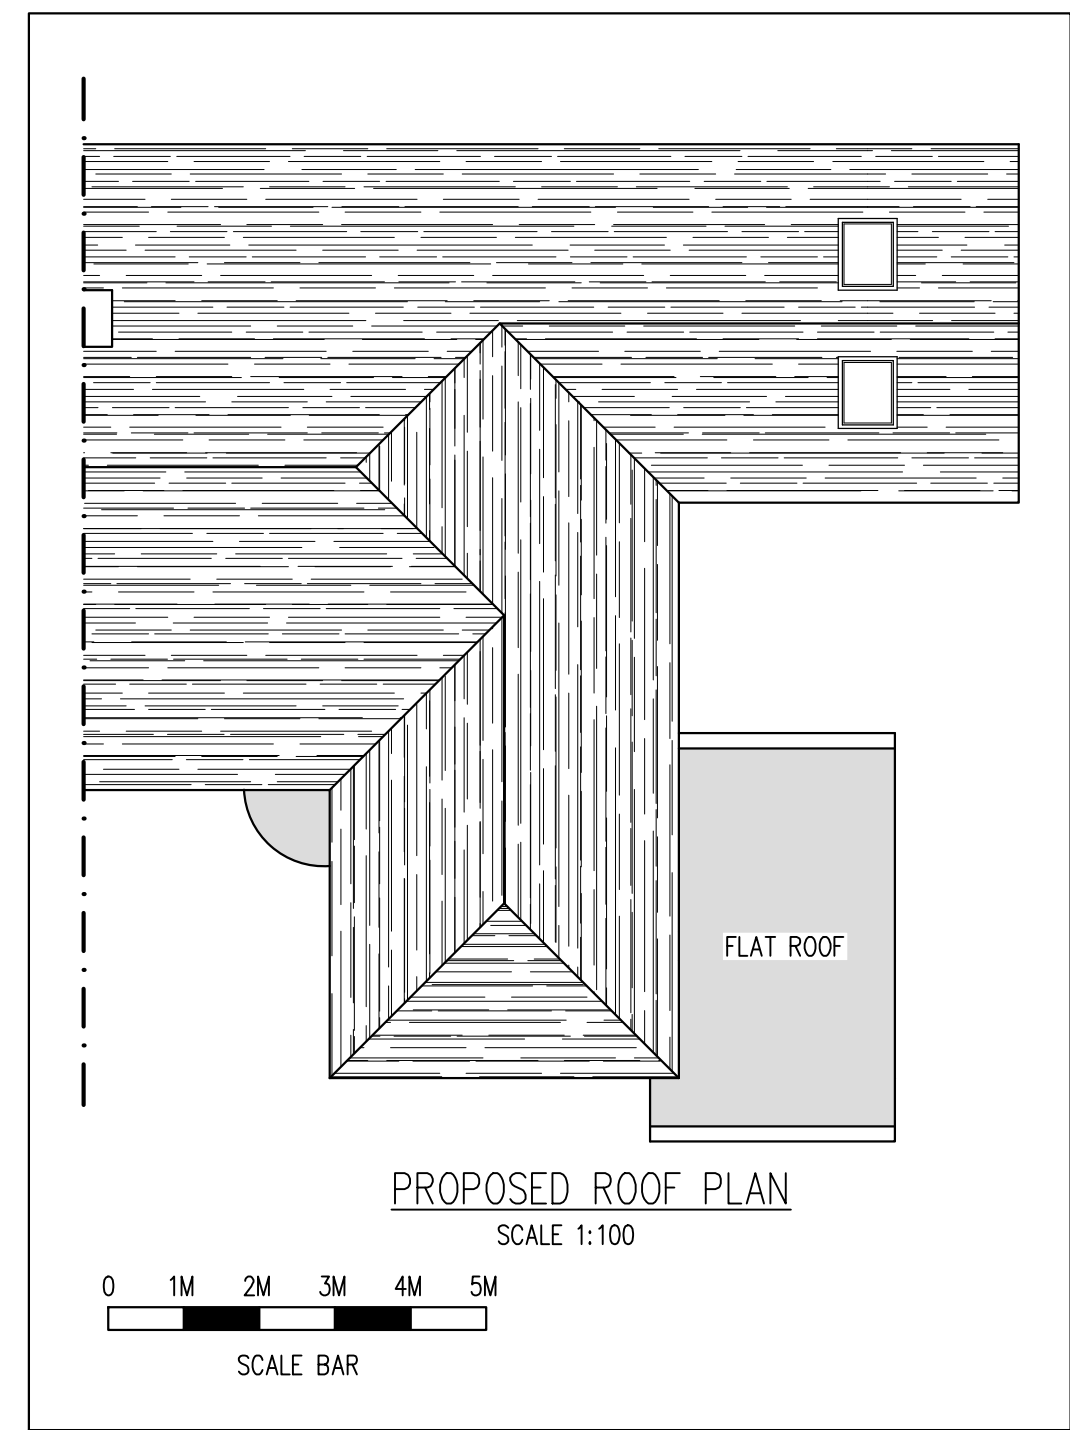
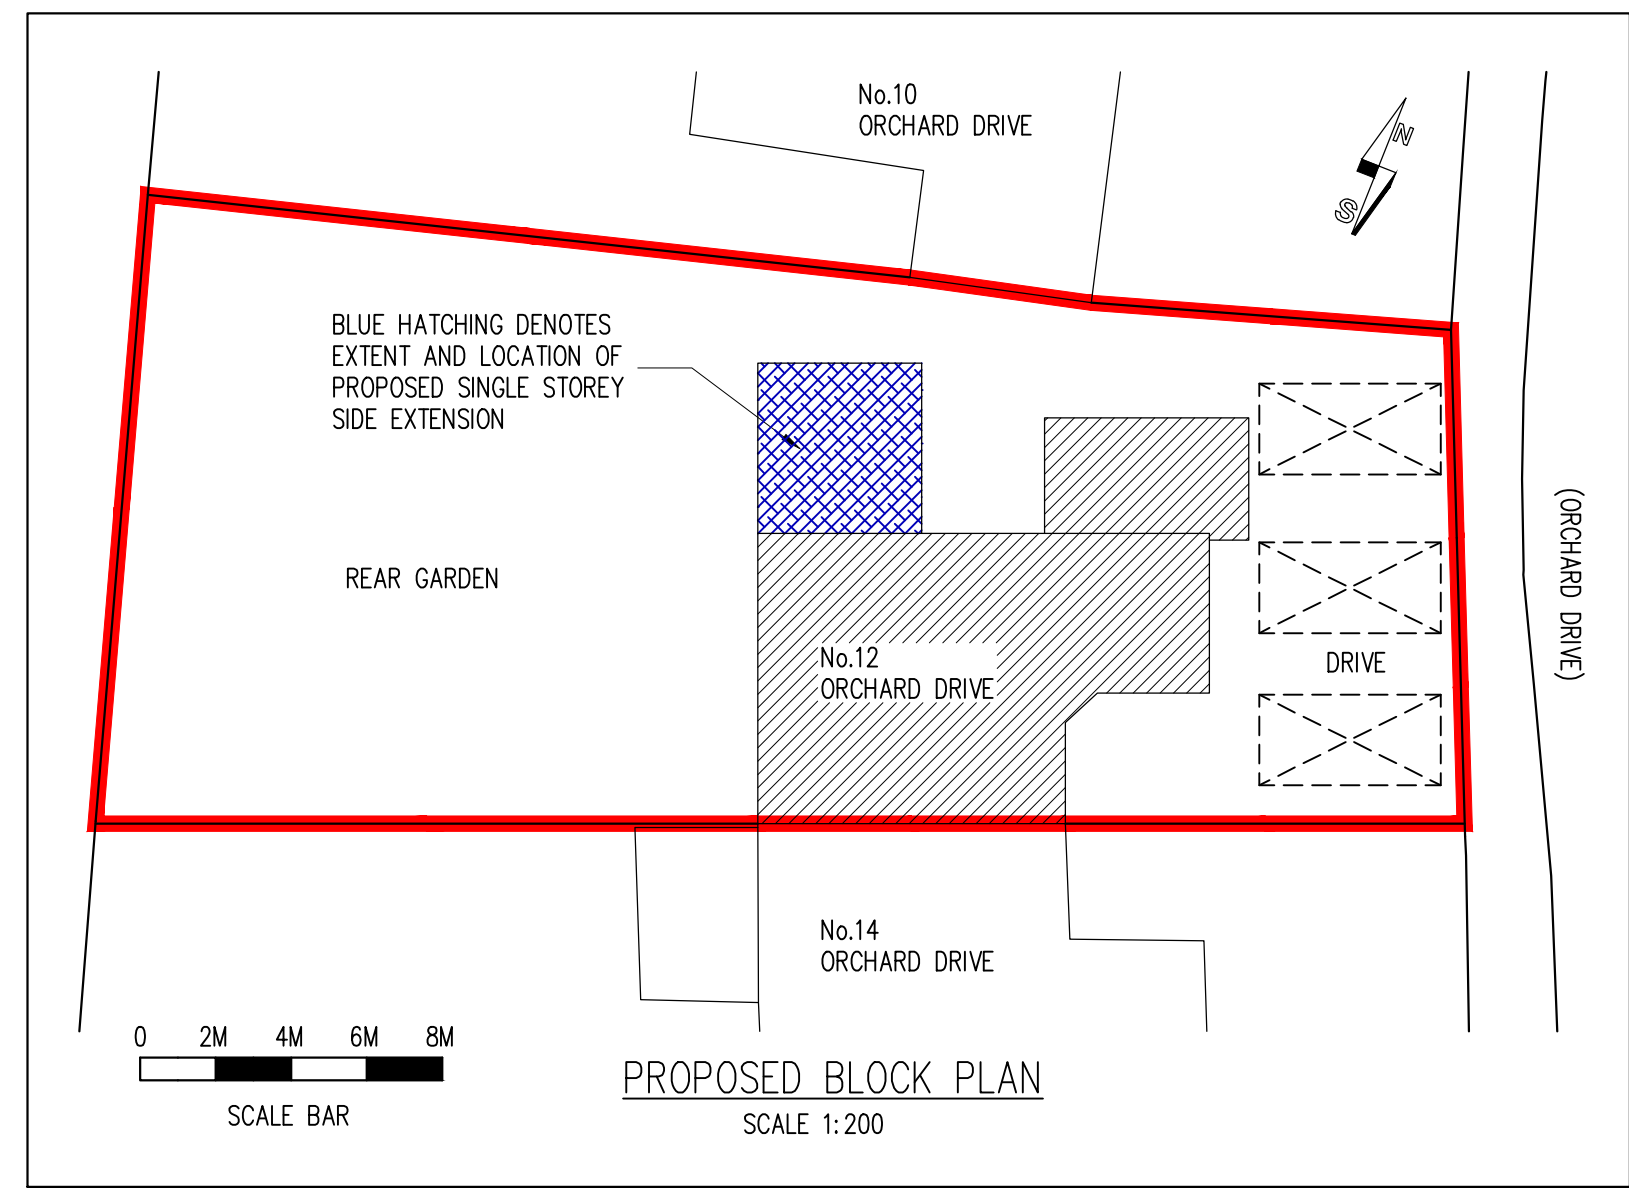
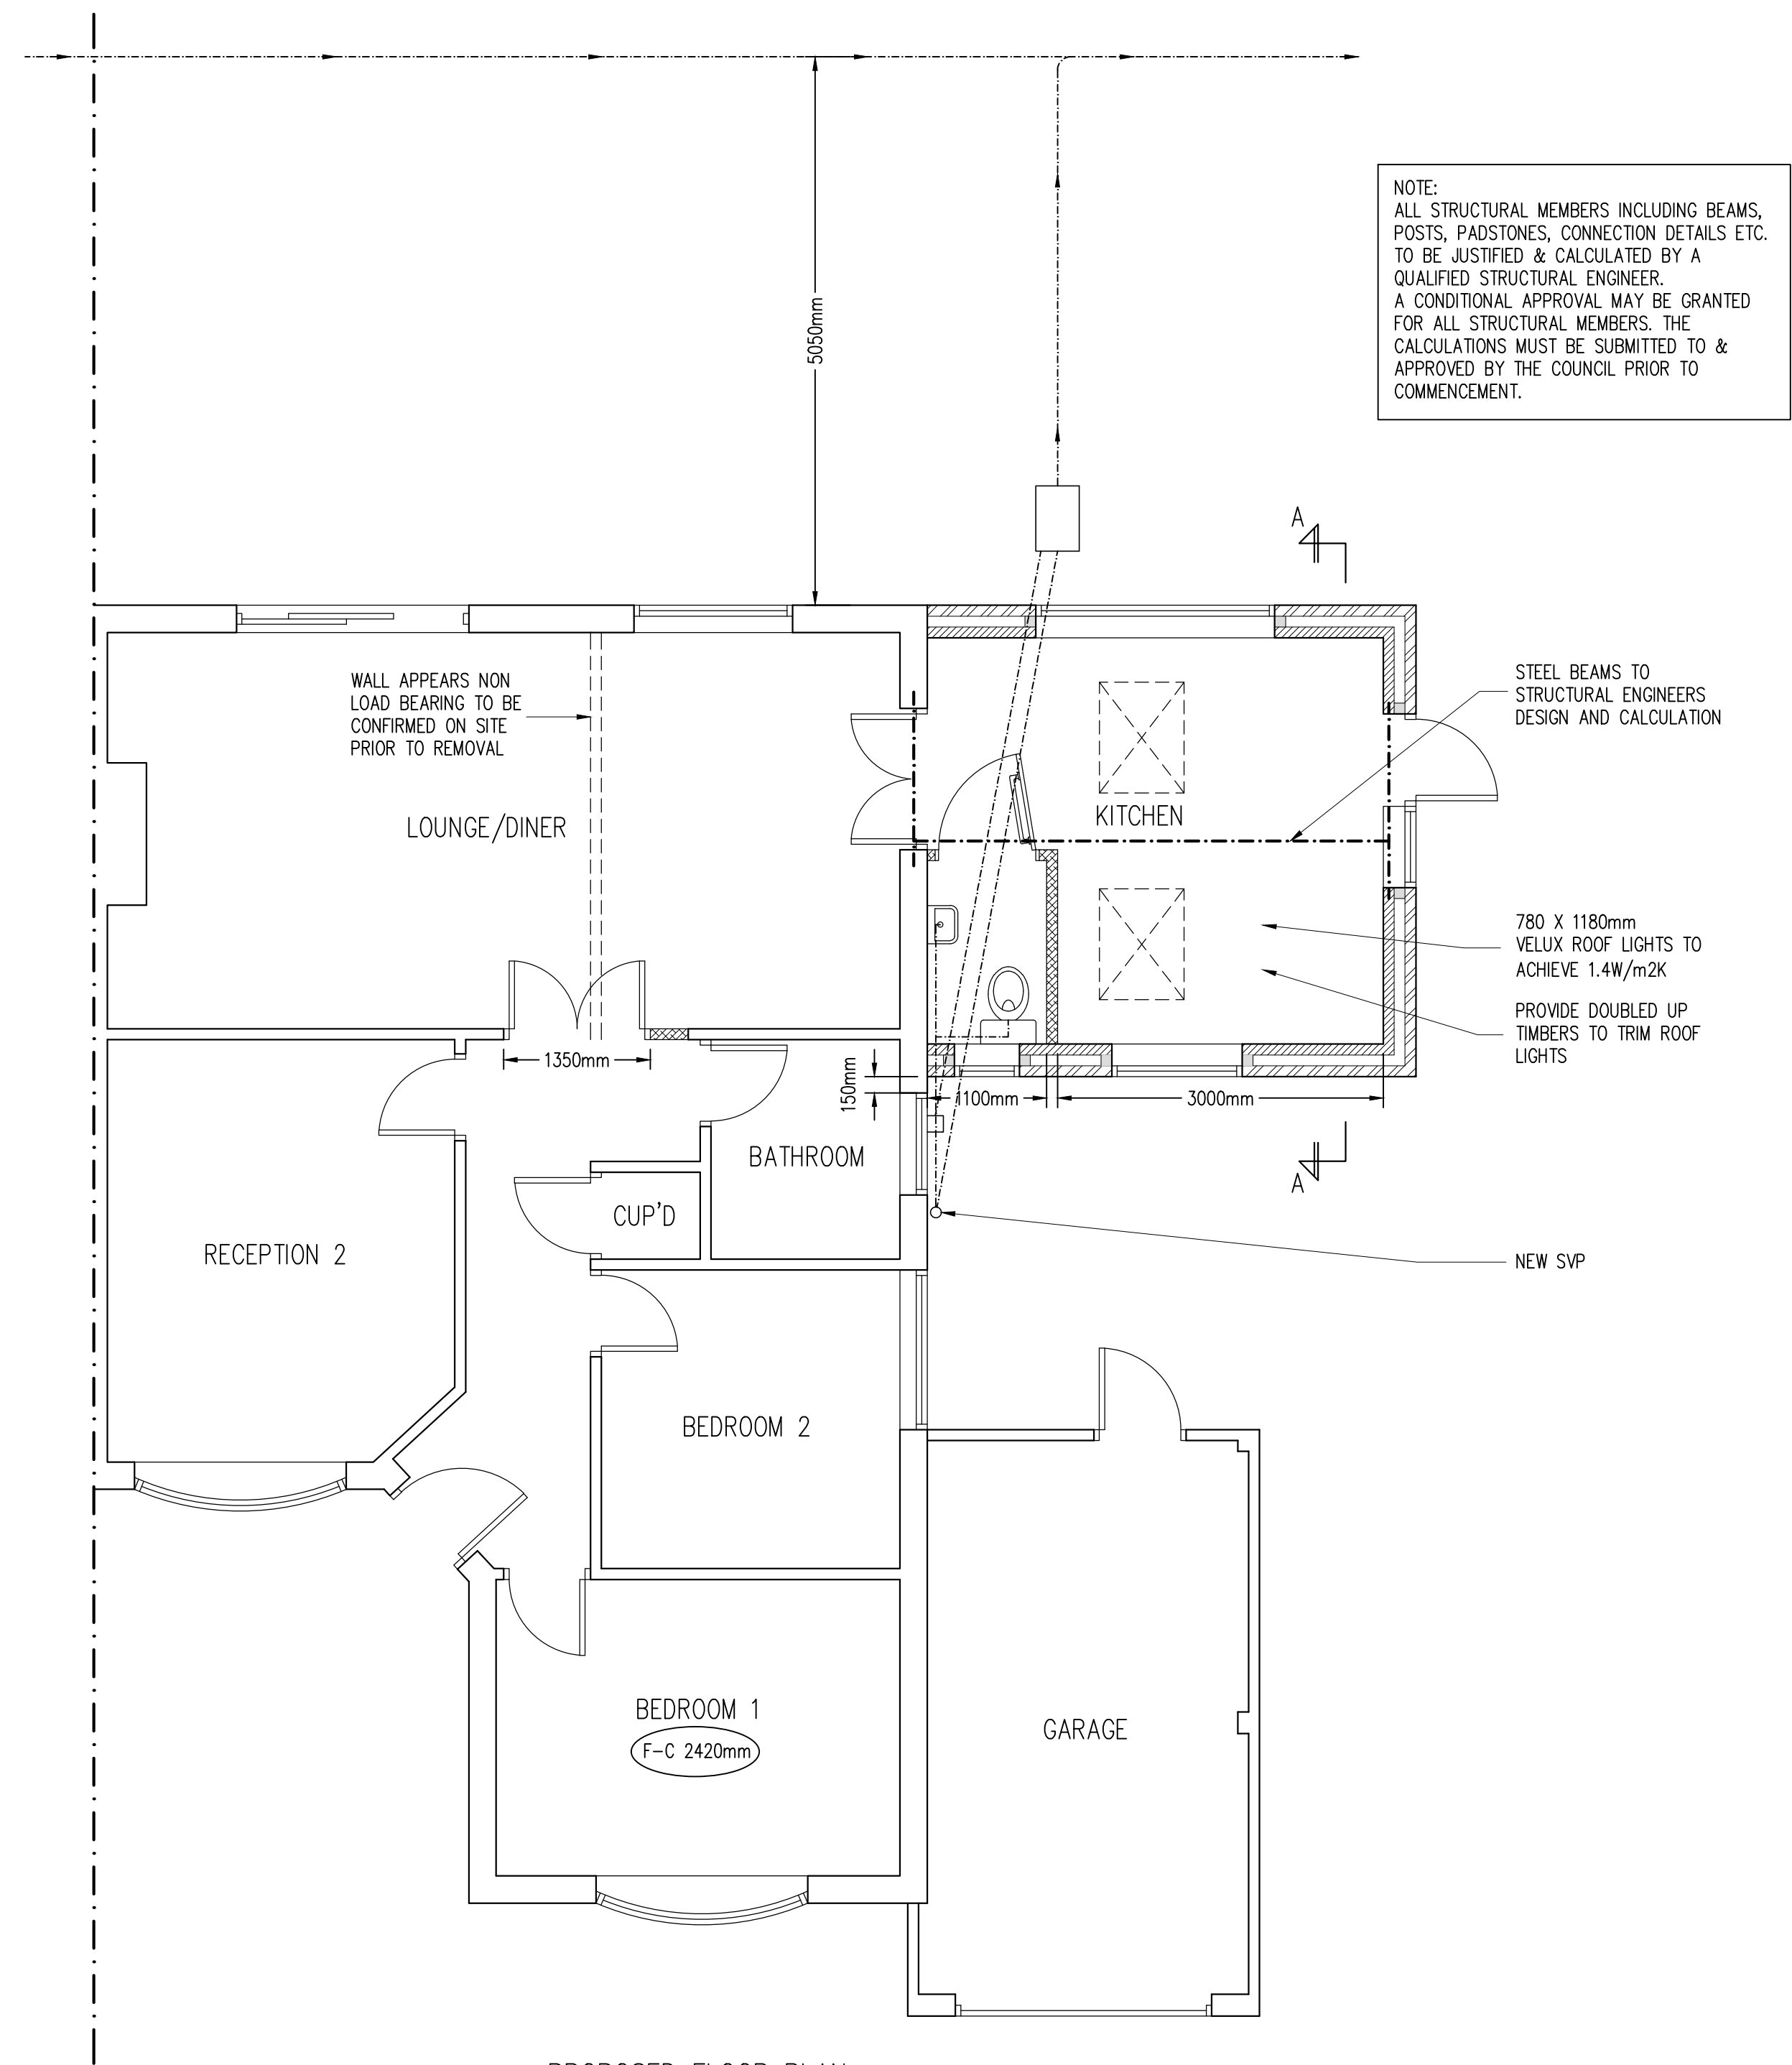


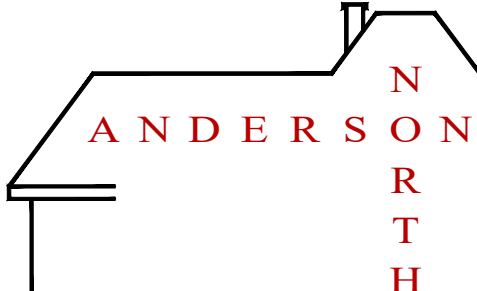

B	02/10/23			CLIENT AMENDMENTS
Rev	Date	By	Chd	Revisions
Client				
MRS JEAN GARROD				
Job Title				
DEMOLITION OF EXISTING REAR CONSERVATORY & SIDE LEAN-TO & NEW SINGLE STOREY SIDE EXTENSION AT 12 ORCHARD DRIVE MEOPHAM GRAVESEND KENT DA13 0LW				
ARCHITECTURAL CONSULTANTS				
				
ANDERSON NORTH LIMITED				
Glen Lodge Priory Close, East Farleigh Kent ME15 0EY Tel: 01732 522 455 Mob: 07957 627 440				
Scale		Date		
AS SHOWN @ A1		02/05/23		
Drawing Title				
PROPOSED FLOOR PLAN AND ELEVATIONS				
Drawing No.				Rev.
12-ORCHARD-DRIVE-02				B