


Notes:


- Do not scale from this drawing.
- All dimensions to be verified on site and is in mm.
- Builder to verify all dimensions, heights and levels prior to commencement of work.
- All documents shall be checked by the contractor before construction commences. In the event of apparent ambiguity or contradiction the engineer and/ or architect shall be notified immediately.
- The contractor in preparing his estimate shall visit the site and acquaint himself with the problems involved.
- The contractor shall issue all statutory notices to the local Authority during progress and completion of works.

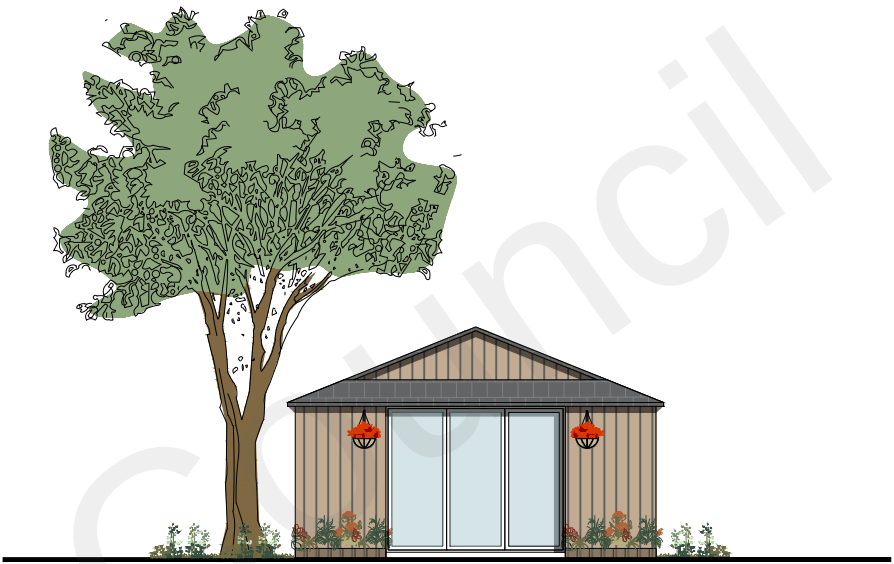


North Elevation




East Elevation

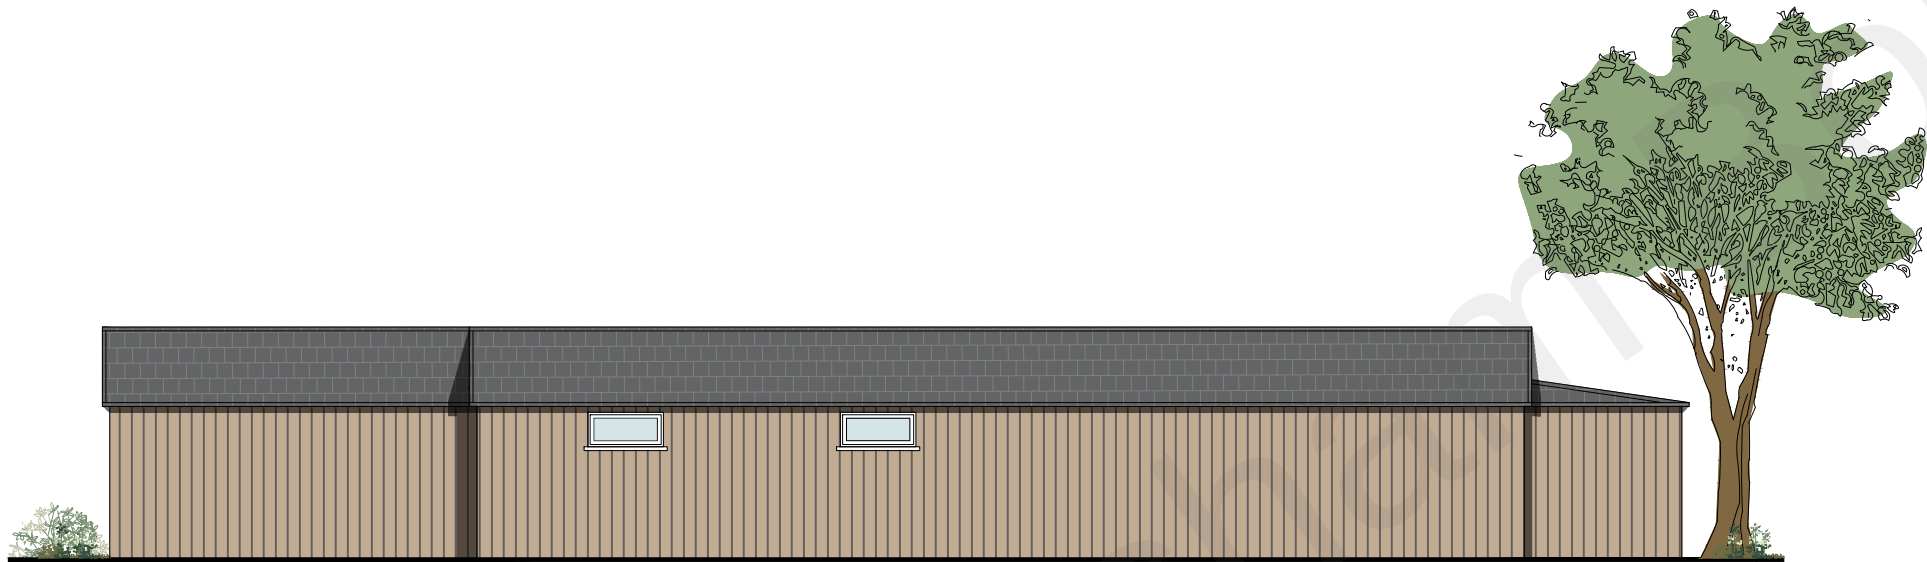

South Elevation

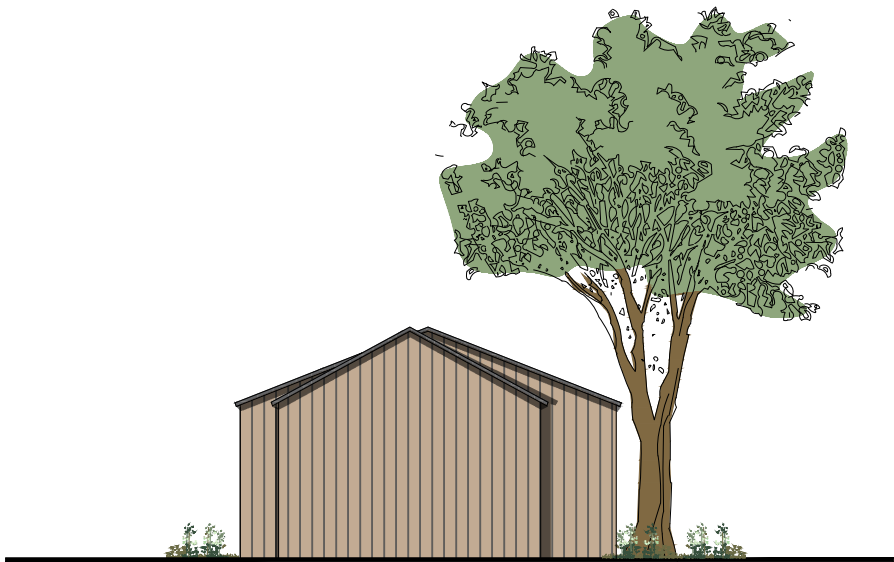

West Elevation

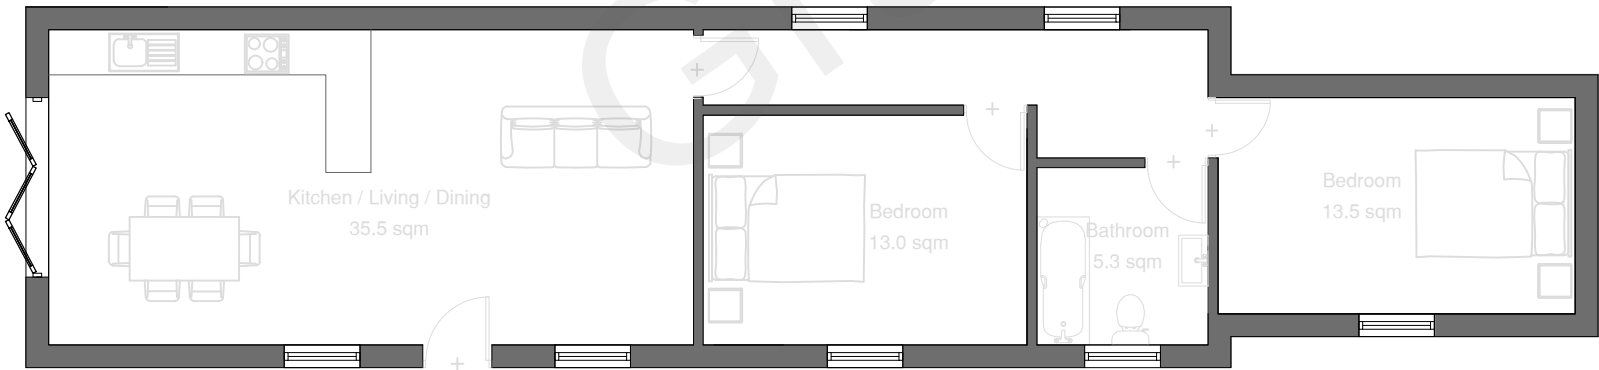

Proposed Floor Plan



Proposed Roof Plan

A	-	-	-	-
REV:	DESCRIPTION:	BY:	DATE:	

STATUS: PLANNING

**BARRON
EDWARDS
STERLING**

Whitehall Place
47 The Terrace,
Gravesend, Kent
DA12 2DL
01474 247 787
info@barronedwards.co.uk
www.barronedwards.co.uk

SITE: Land Rear of Priesthood Bungalow
Priestwood Road, Meopham
Kent
DA13 0DA

TITLE: Proposed Plans and Elevations

SCALE AT A2: 1:100	DATE: 08.06.2022	DRAWN: SA
PROJECT NO: 220401	DRAWING NO: 003	REVISION: A

Scale 1:100

