




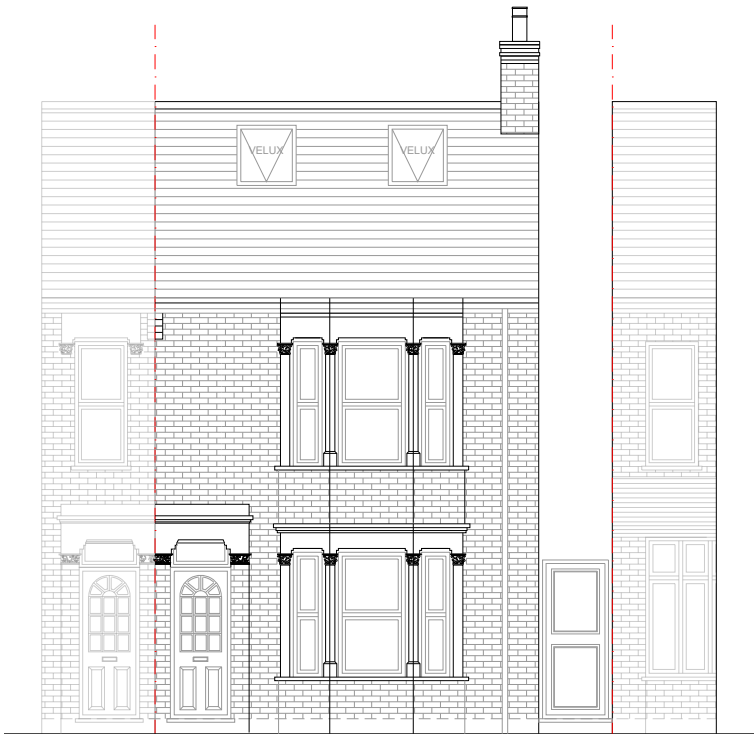


EXISTING
FRONT ELEVATION

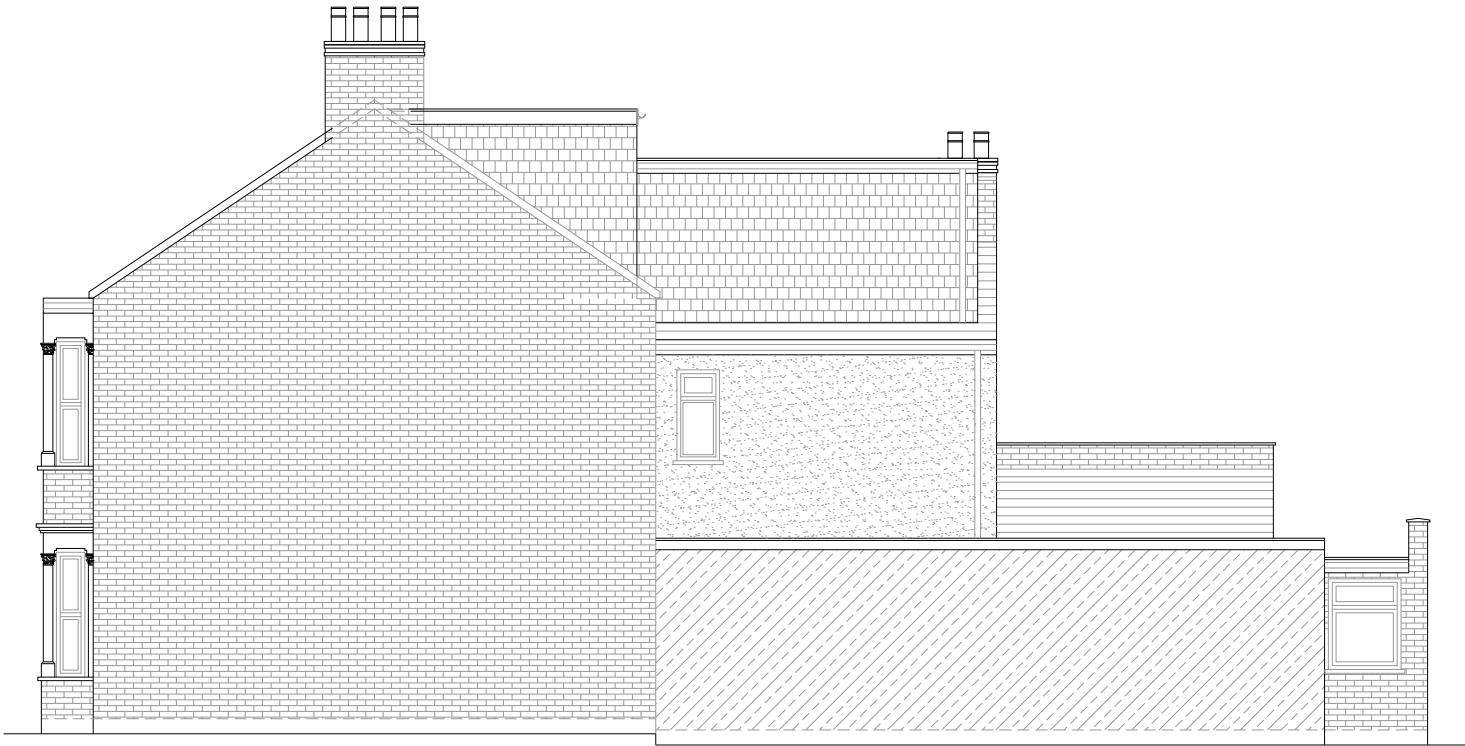

EXISTING
SIDE ELEVATION-1

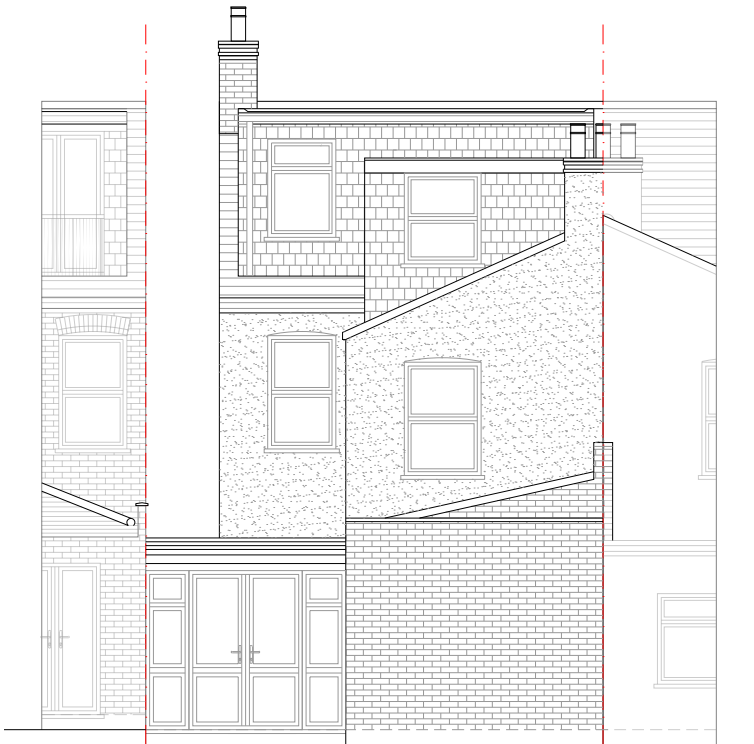

EXISTING
REAR ELEVATION

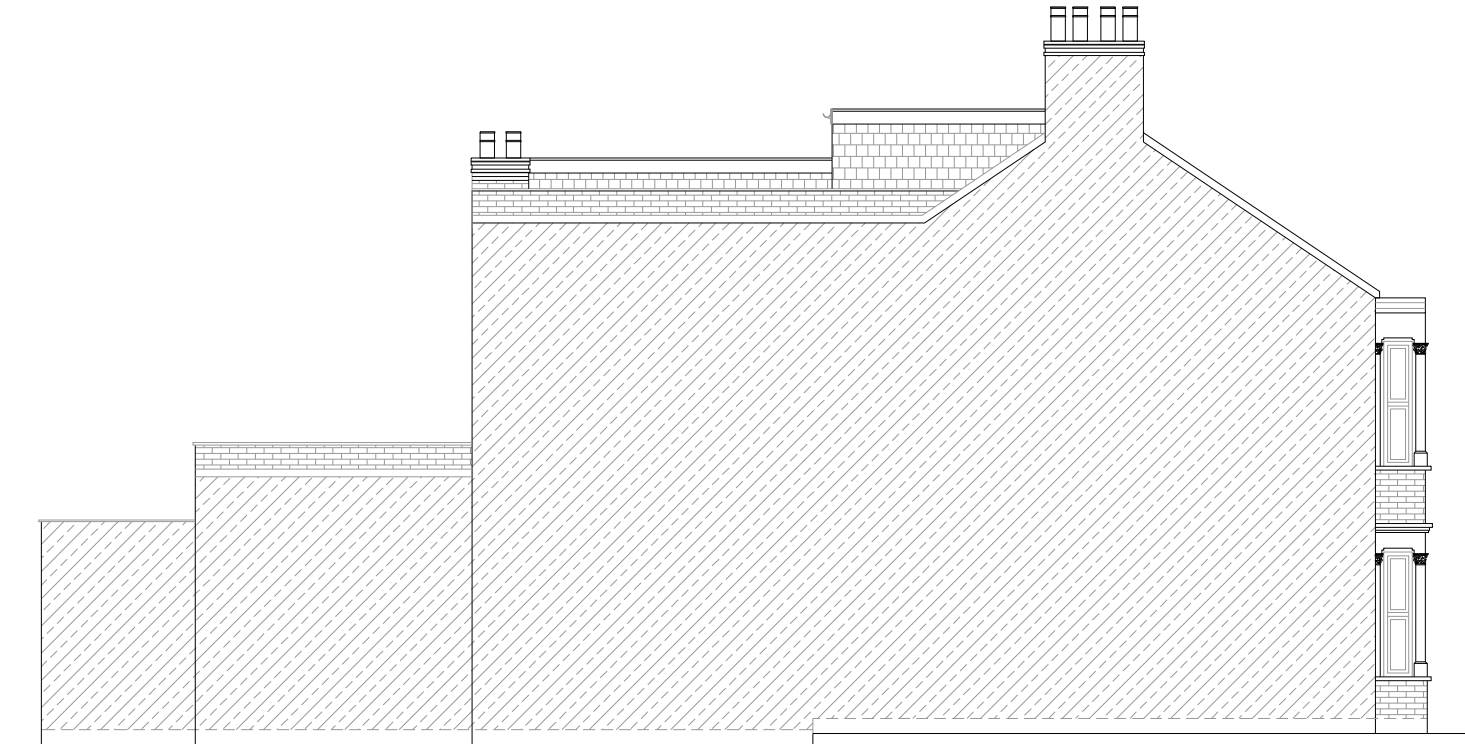

EXISTING
SIDE ELEVATION-2

LEGENDS:

EXISTING WALL		PROPOSED WALL	
EXISTING RENDER		PROPOSED RENDER	
EXISTING ROOF TILES		PROPOSED ROOF TILES	
EXISTING BRICKS		PROPOSED BRICKS	
EXISTING DOOR & WINDOWS		PROPOSED DOOR & WINDOWS	
DEMOLISHED			

Project Name		32 Brandon Street GRAVESEND DA11 0PL	
Sheet Title :		Existing Elevations	
Project Title:		Proposed HMO	REV 01
Date:	02/04/26	012345 Meters Scale: 1:100@ A3	
Drawn by:			
MAN			
Checked by		Client	
MAN			