

Raised upstand

External finishes to match the existing



Proposed Side Elevation

Windows and doors to match the existing

Flat roof laid to fall

Raised upstand

Guttering and fascia to match the existing


External finishes to match the existing



Proposed Rear Elevation

Raised upstand

External finishes to match the existing

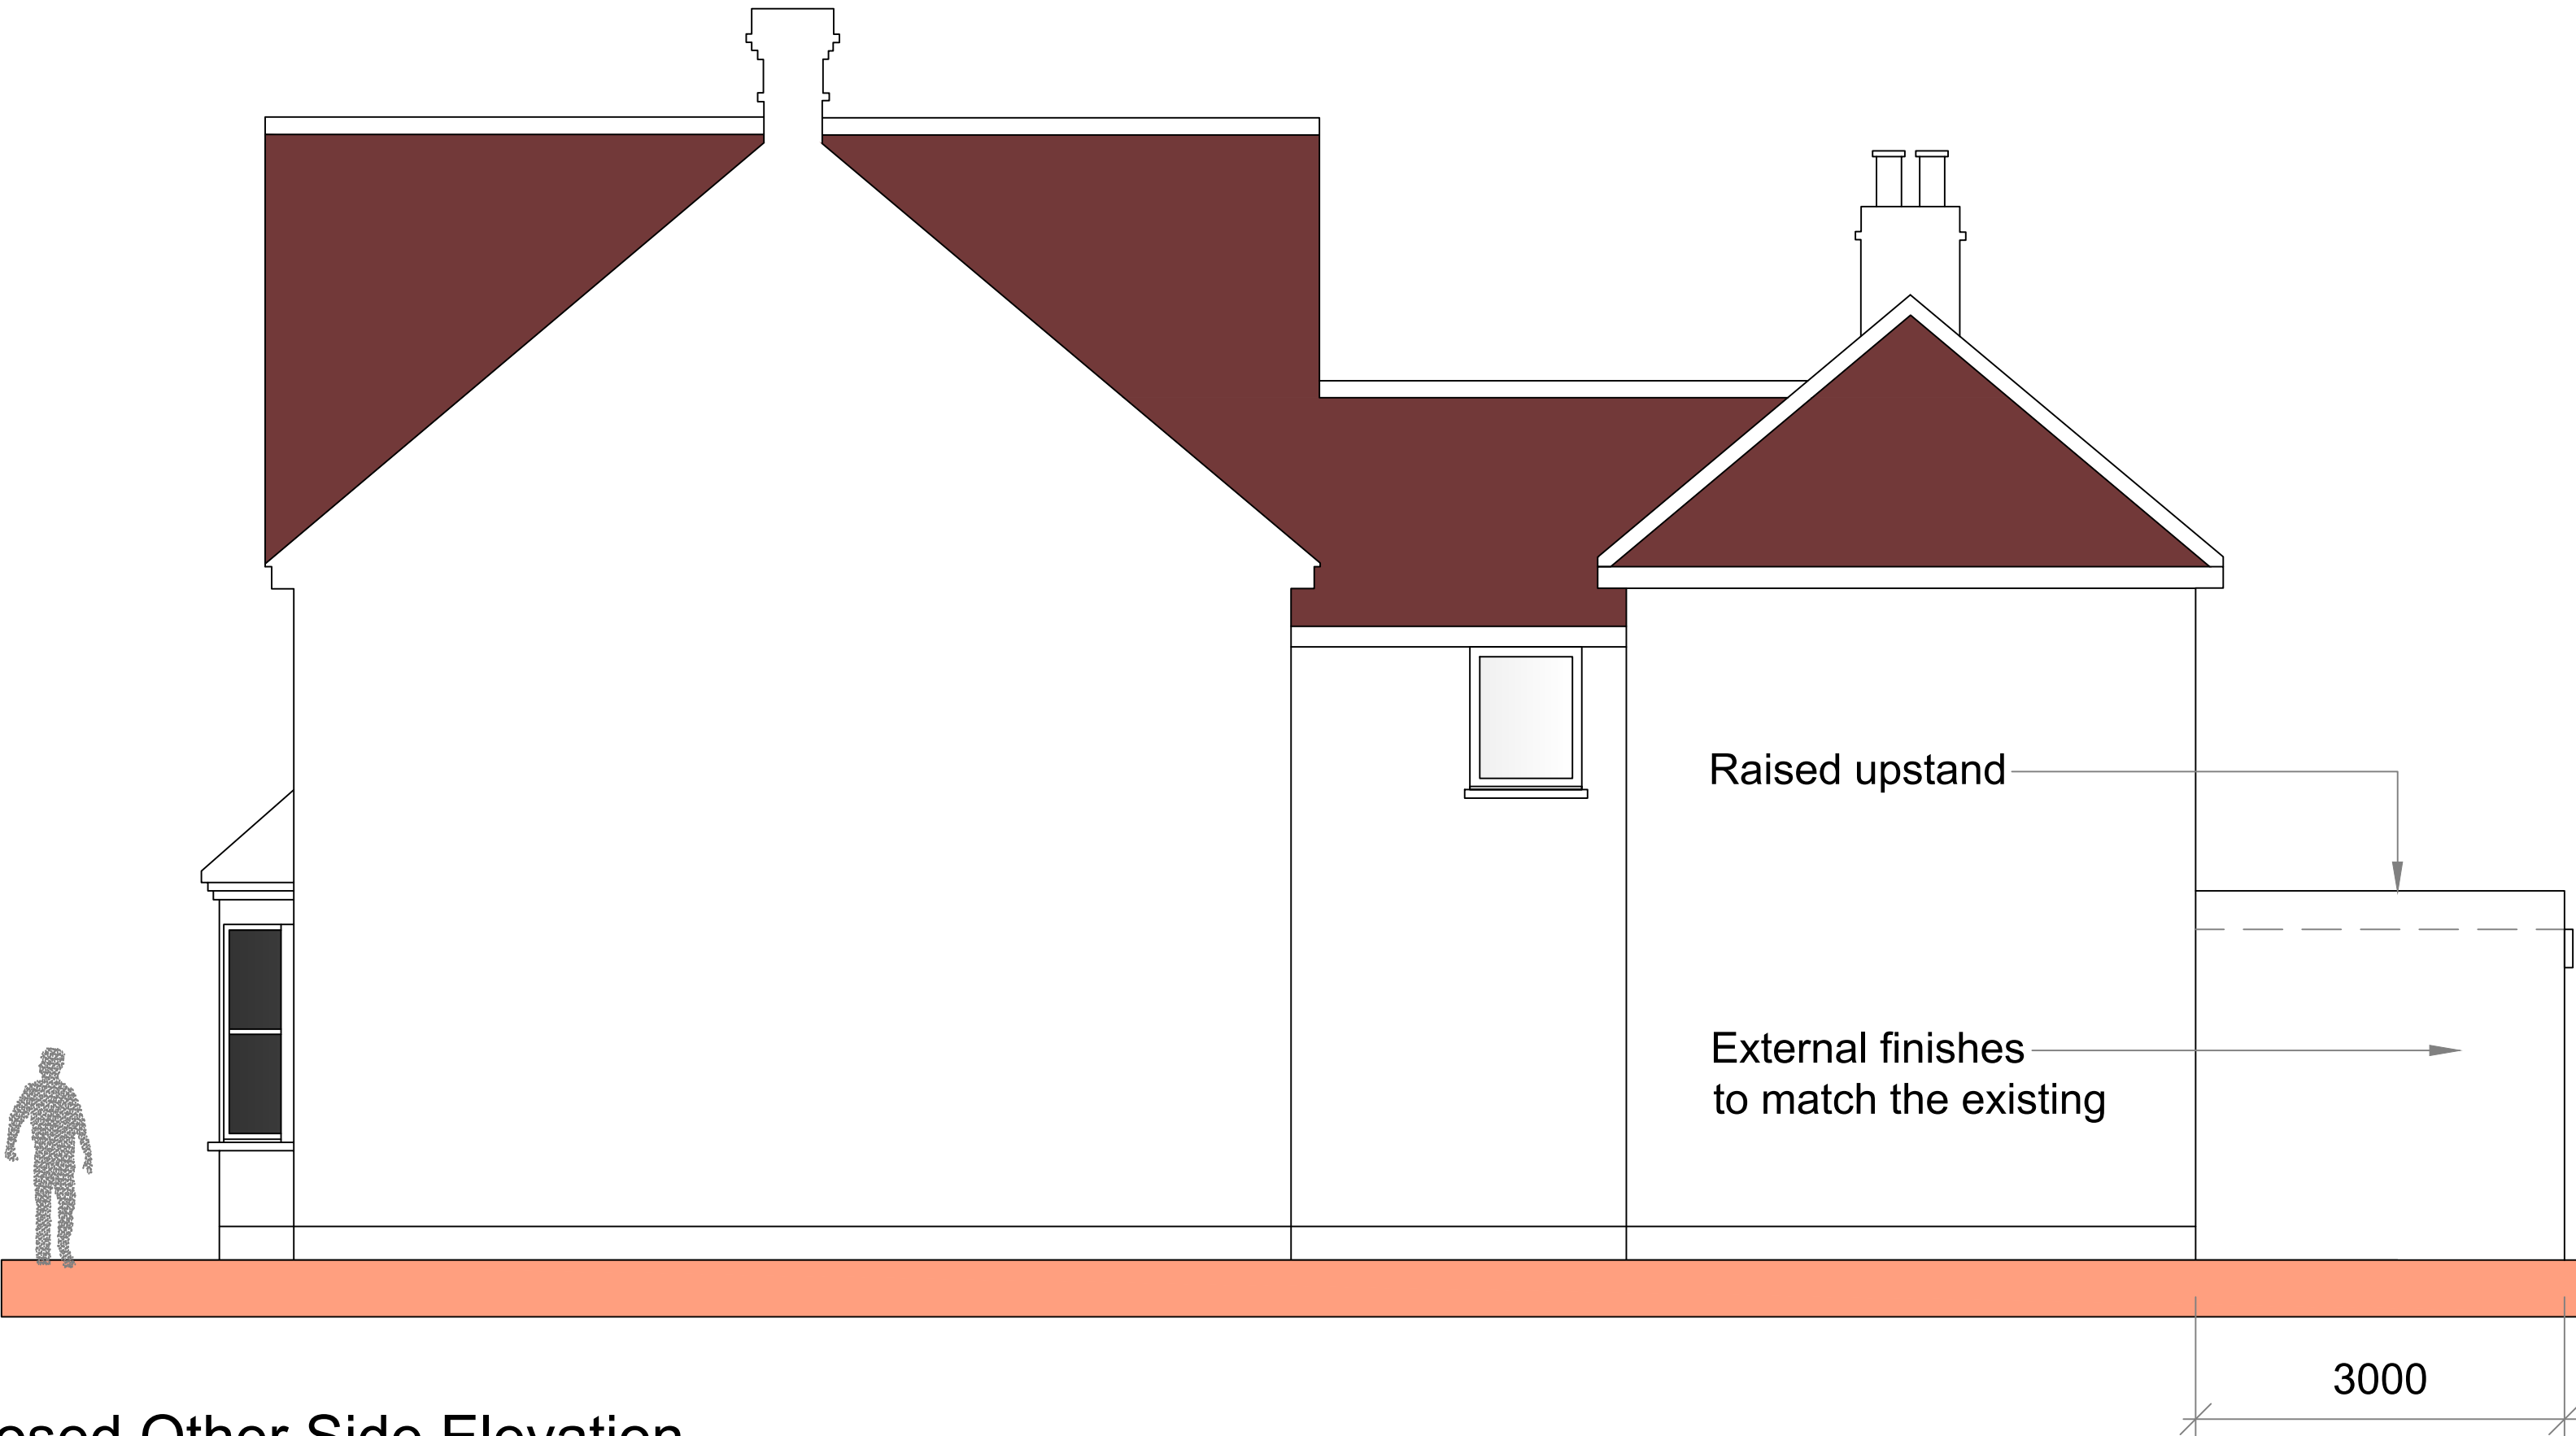

Proposed Other Side Elevation



|                                           |                   |      |  |
|-------------------------------------------|-------------------|------|--|
| P1                                        | ISSUED TO COUNCIL |      |  |
| Rev                                       |                   | Date |  |
|                                           |                   |      |  |
| Job Title                                 |                   |      |  |
| 2 Phelham Road Gravesend<br>Kent DA11 0HW |                   |      |  |
| Drawing Title                             |                   |      |  |
| Proposed Plans                            |                   |      |  |
| Scale                                     |                   |      |  |
| 1:50 @ A1                                 |                   |      |  |
| Job No.                                   | Dwg No.           | Rev  |  |
| 515-1000-785                              | S05               | P1   |  |