




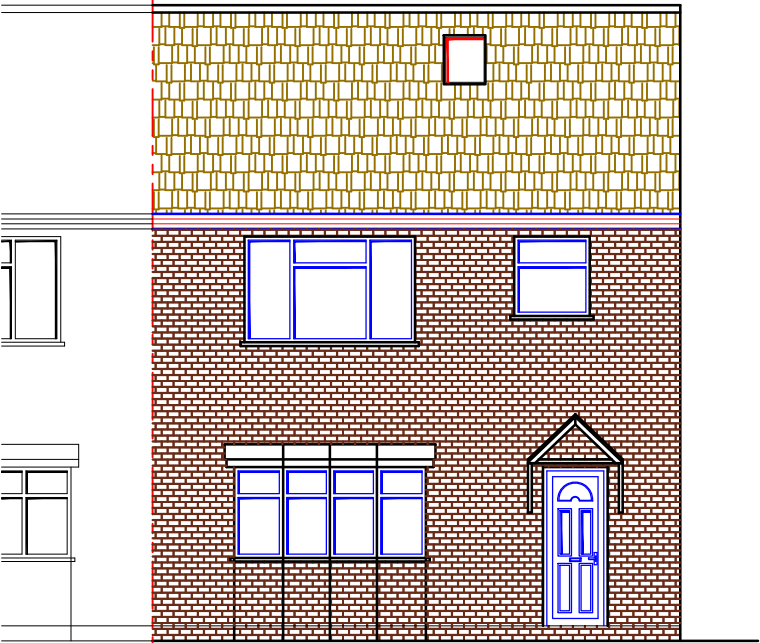


EXISTING FRONT ELEVATION

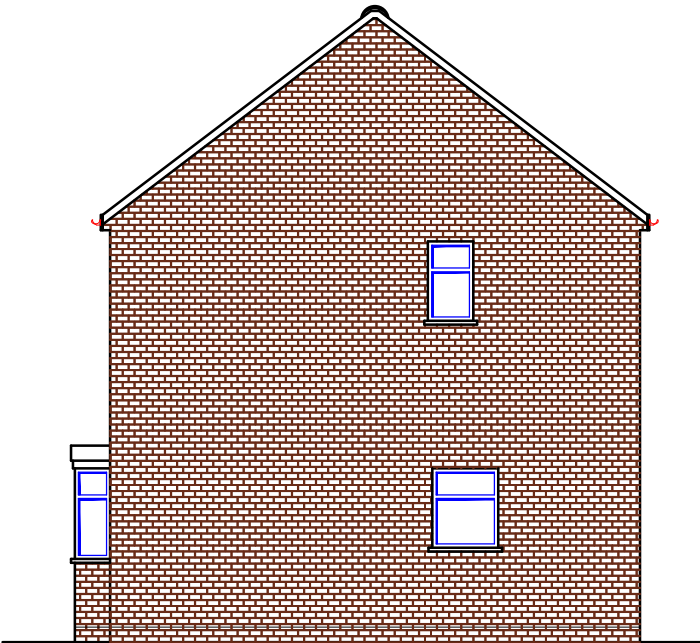


EXISTING FLANK SIDE ELEVATION

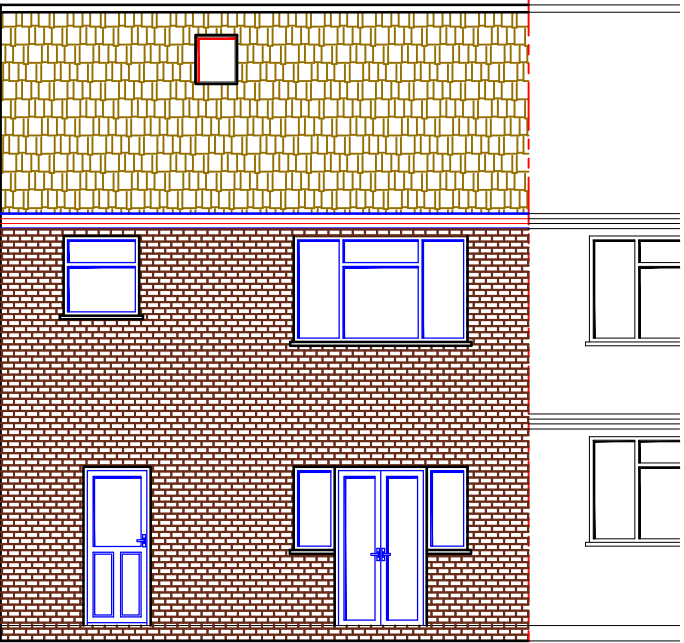

EXISTING REAR ELEVATION

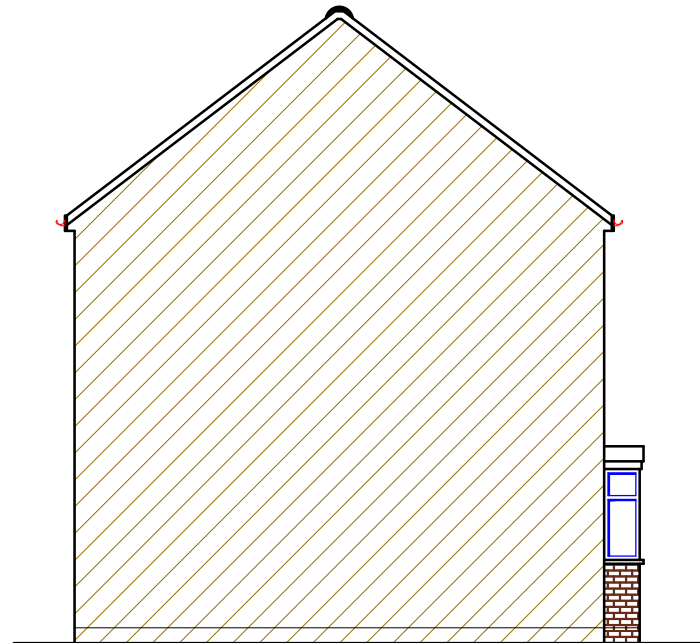

EXISTING SIDE ELEVATION

 

REFERENCE DRAWINGS		KEY PLAN	COPYRIGHT	NOTES	CONSULTANT		DRAWN	CLIENT/PROJECT	DRAWING No.
			THE CONTENTS OF THIS DRAWING MAY NOT BE REPRODUCED IN WHOLE OR IN PART WITHOUT EXPRESS WRITTEN CONSENT OF TOWN & COUNTY VALUERS & SURVEYORS LIMITED	PLEASE NOTE THAT BEFORE BUILDING WORKS COMMENCES IT THE RESPONSIBILITY OF THE BUILDER OR OWNER TO SERVE PARTY IS. WALL NOTICES TO ALL NEIGHBOURS			RA	34 HARTSHILL ROAD NORTHFLEET GRAVESEND DA11 7DY	A03
							SB	TITLE	SCALE: 1:100
							PROJECT NO.	EXISTING ELEVATIONS	DATE: April 2023
							7263		