



PROPOSED FIRST FLOOR PLAN

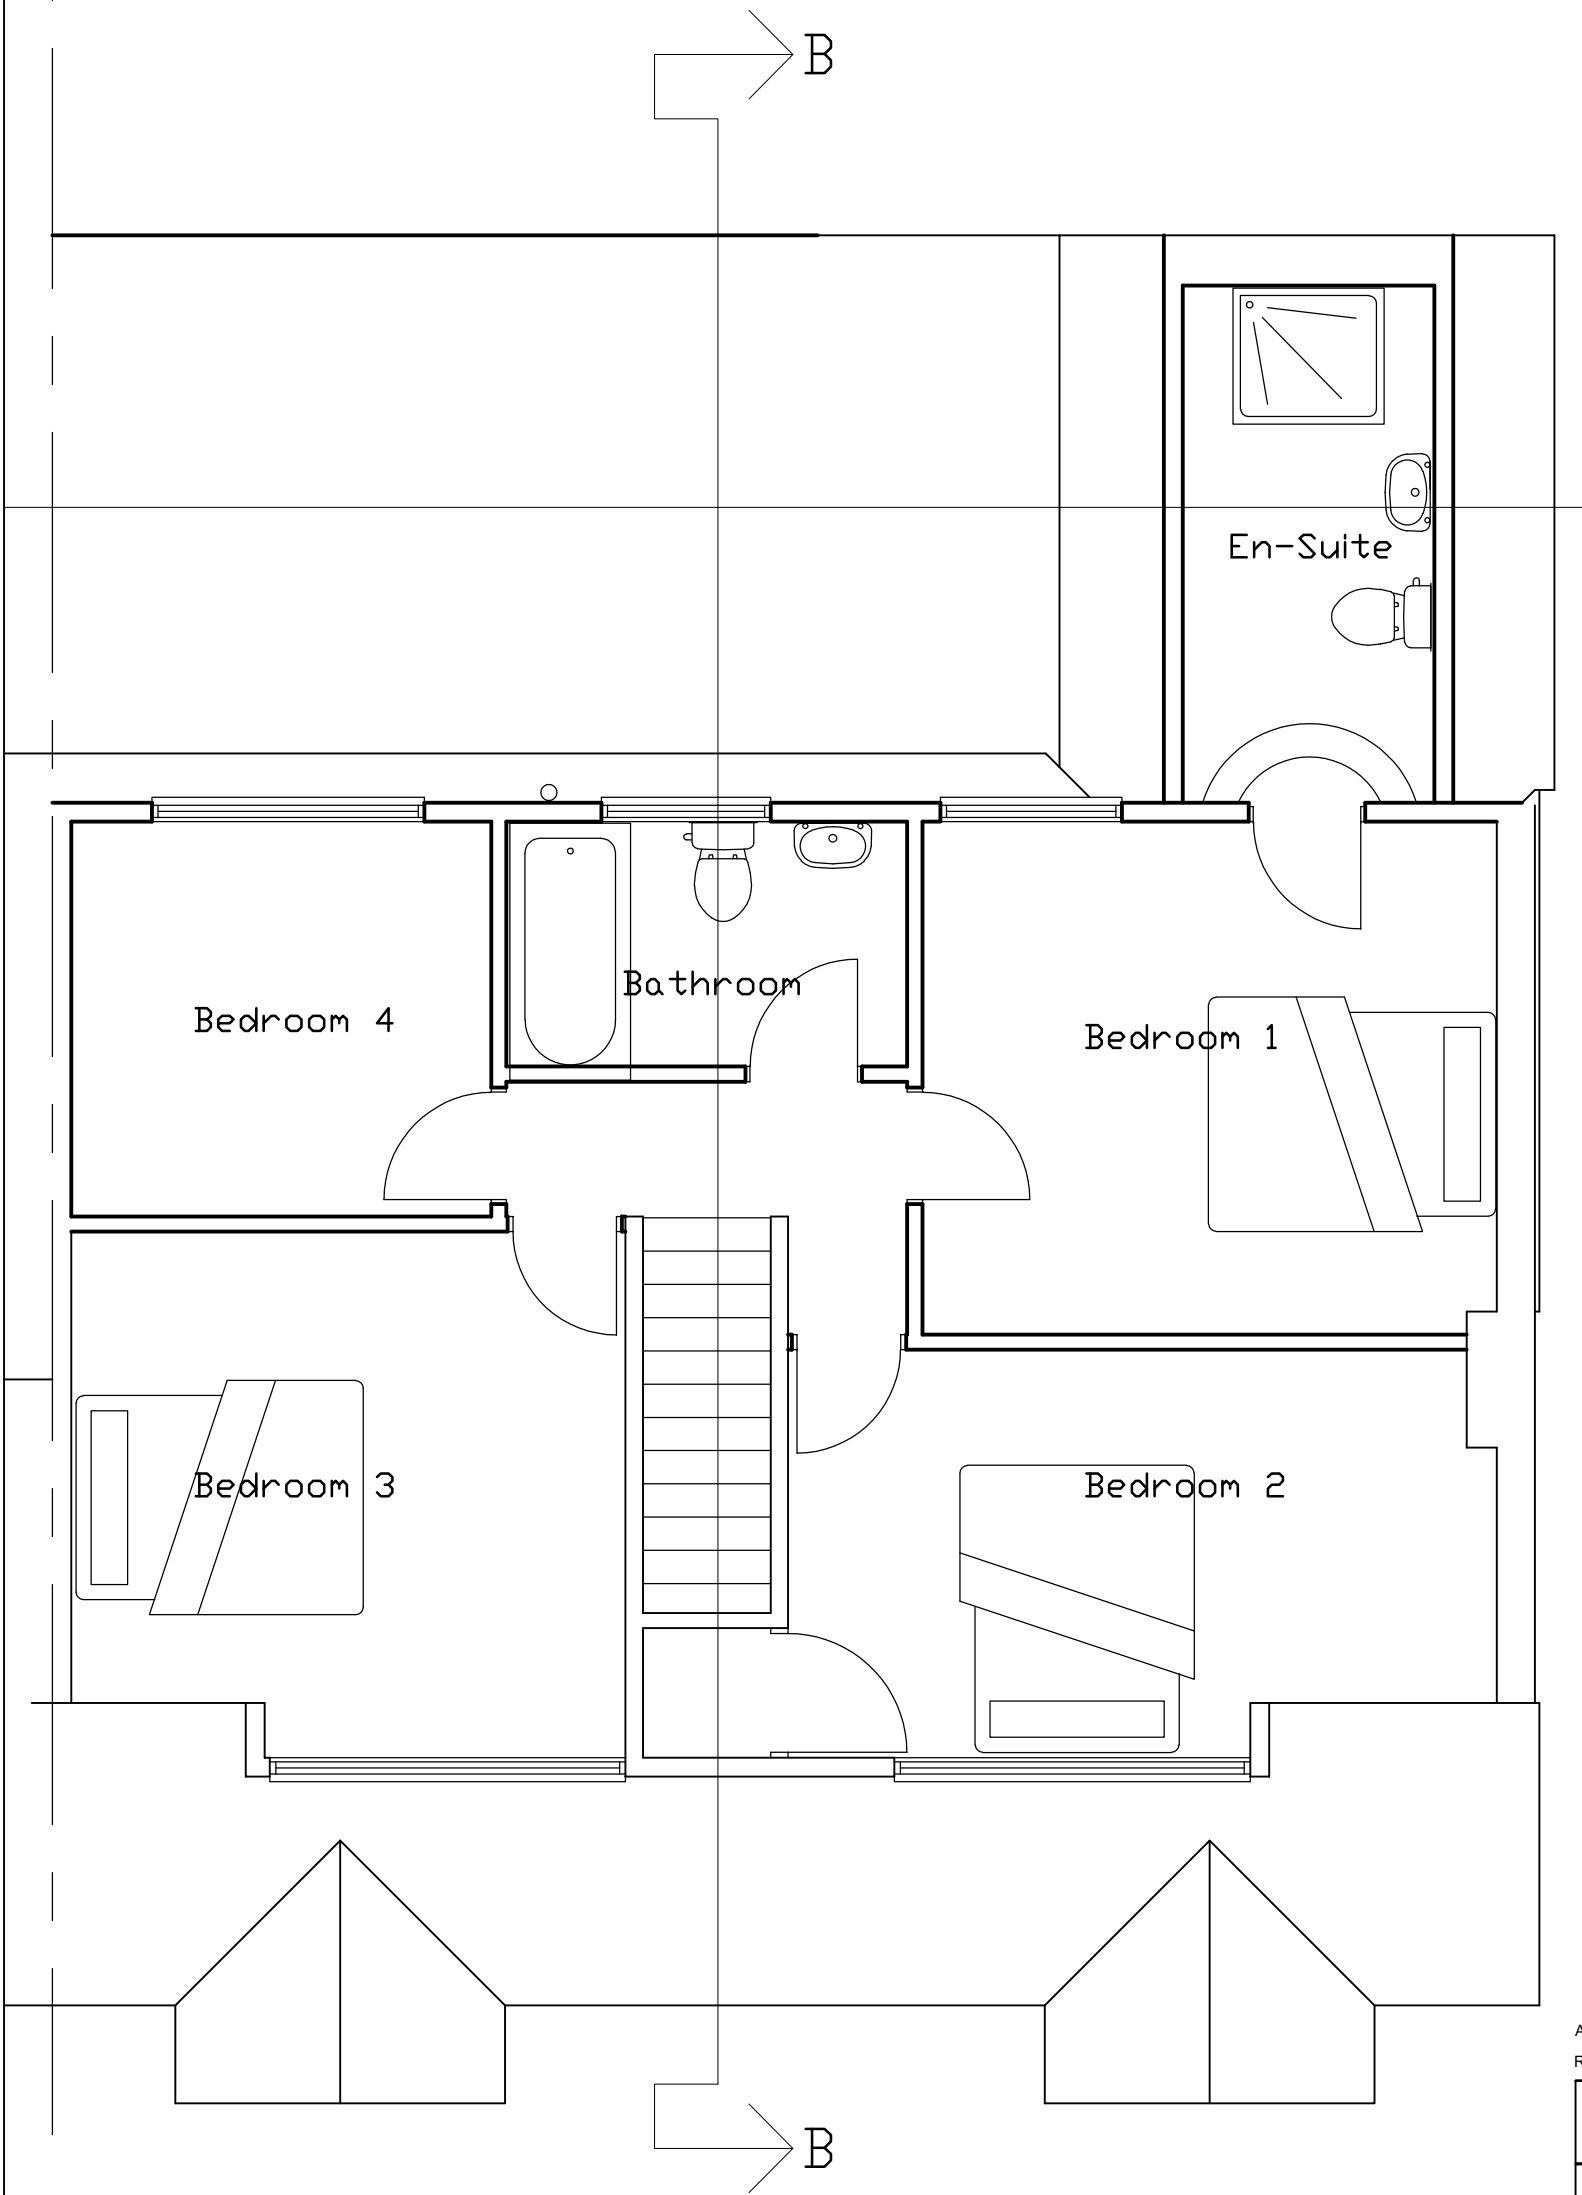

A	First floor front dormer as existing	NKL	07/06/23
Rev	Description	by	date
Project			
80 Downs Road Istead Rise DA13 9HQ			
Drawing Title			
Proposed First Floor Plan			
Client			
Ben Knowles			
Issue			
PLANNING			
Scale	Drawn	Checked	Date
1:50@A3	NKL	NKL	11/22
Dwg No.			Rev
10136/04			Rev A

 

SCALE BAR