

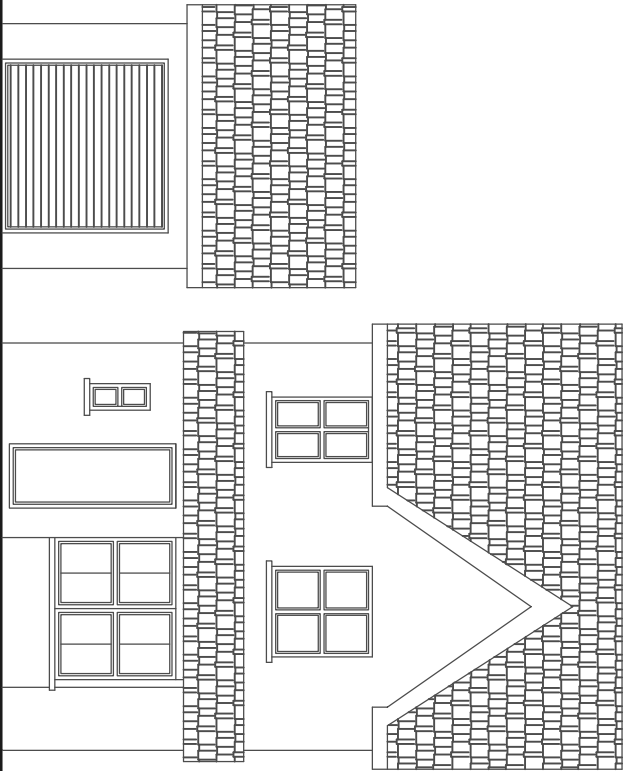


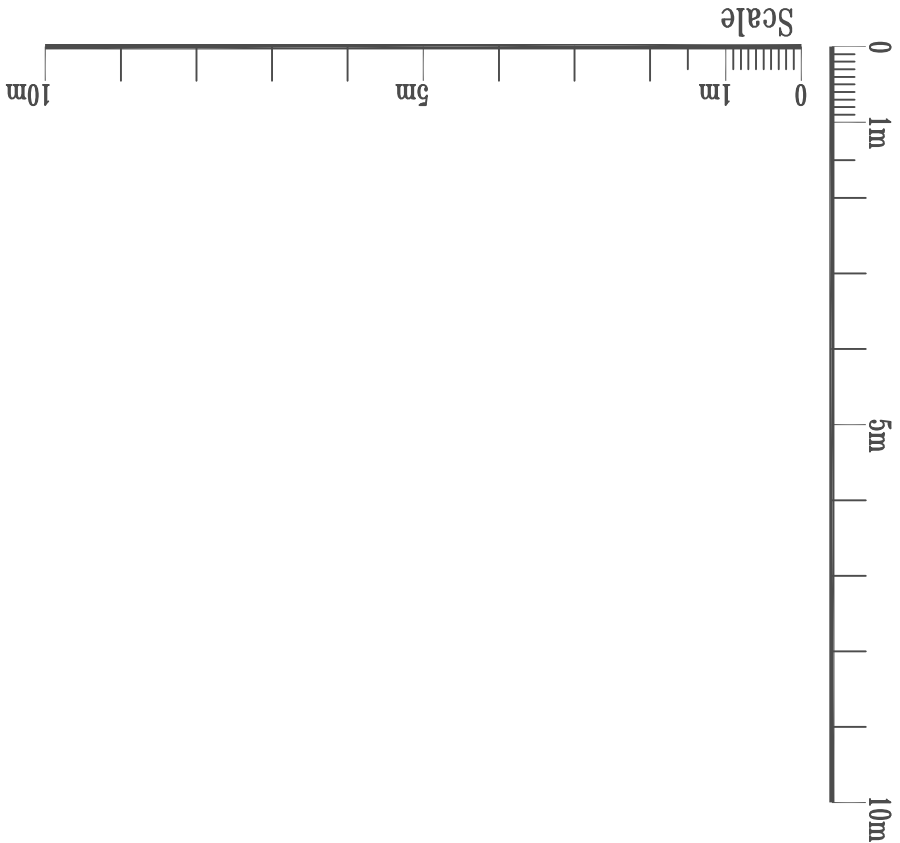

Existing Front Elevation

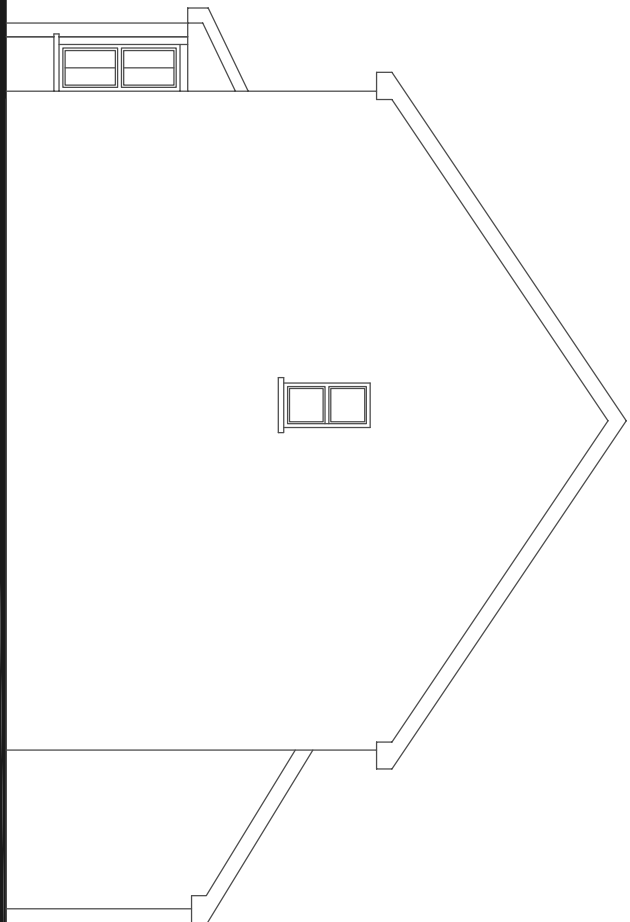

Existing Right Side Elevation

LDP Leads Design Partnership Chartered Architects, Engineers and Surveyors Planning Supervisors and Construction Project Managers 86 Chestnut Road Enfield EN3 6SY Tel: 01992 787 937		
Client: Mr Amrit Pal Singh & Mrs Raminder Singh		
Site: 47 Marsh View Gravesend DA12 2LX		
Drawing: Existing Front and Side Elevations		
Date Map 2023	Pr/Drawing Number LDP/493/02/A	Scale 1:100 @ A3
The copyright of this drawing is vested in the architect and must not be copied or reproduced without his written consent. All Contractors must refer the site and be responsible for taking and checking all dimensions relative to this work. IF IN DOUBT ASK. 02		