


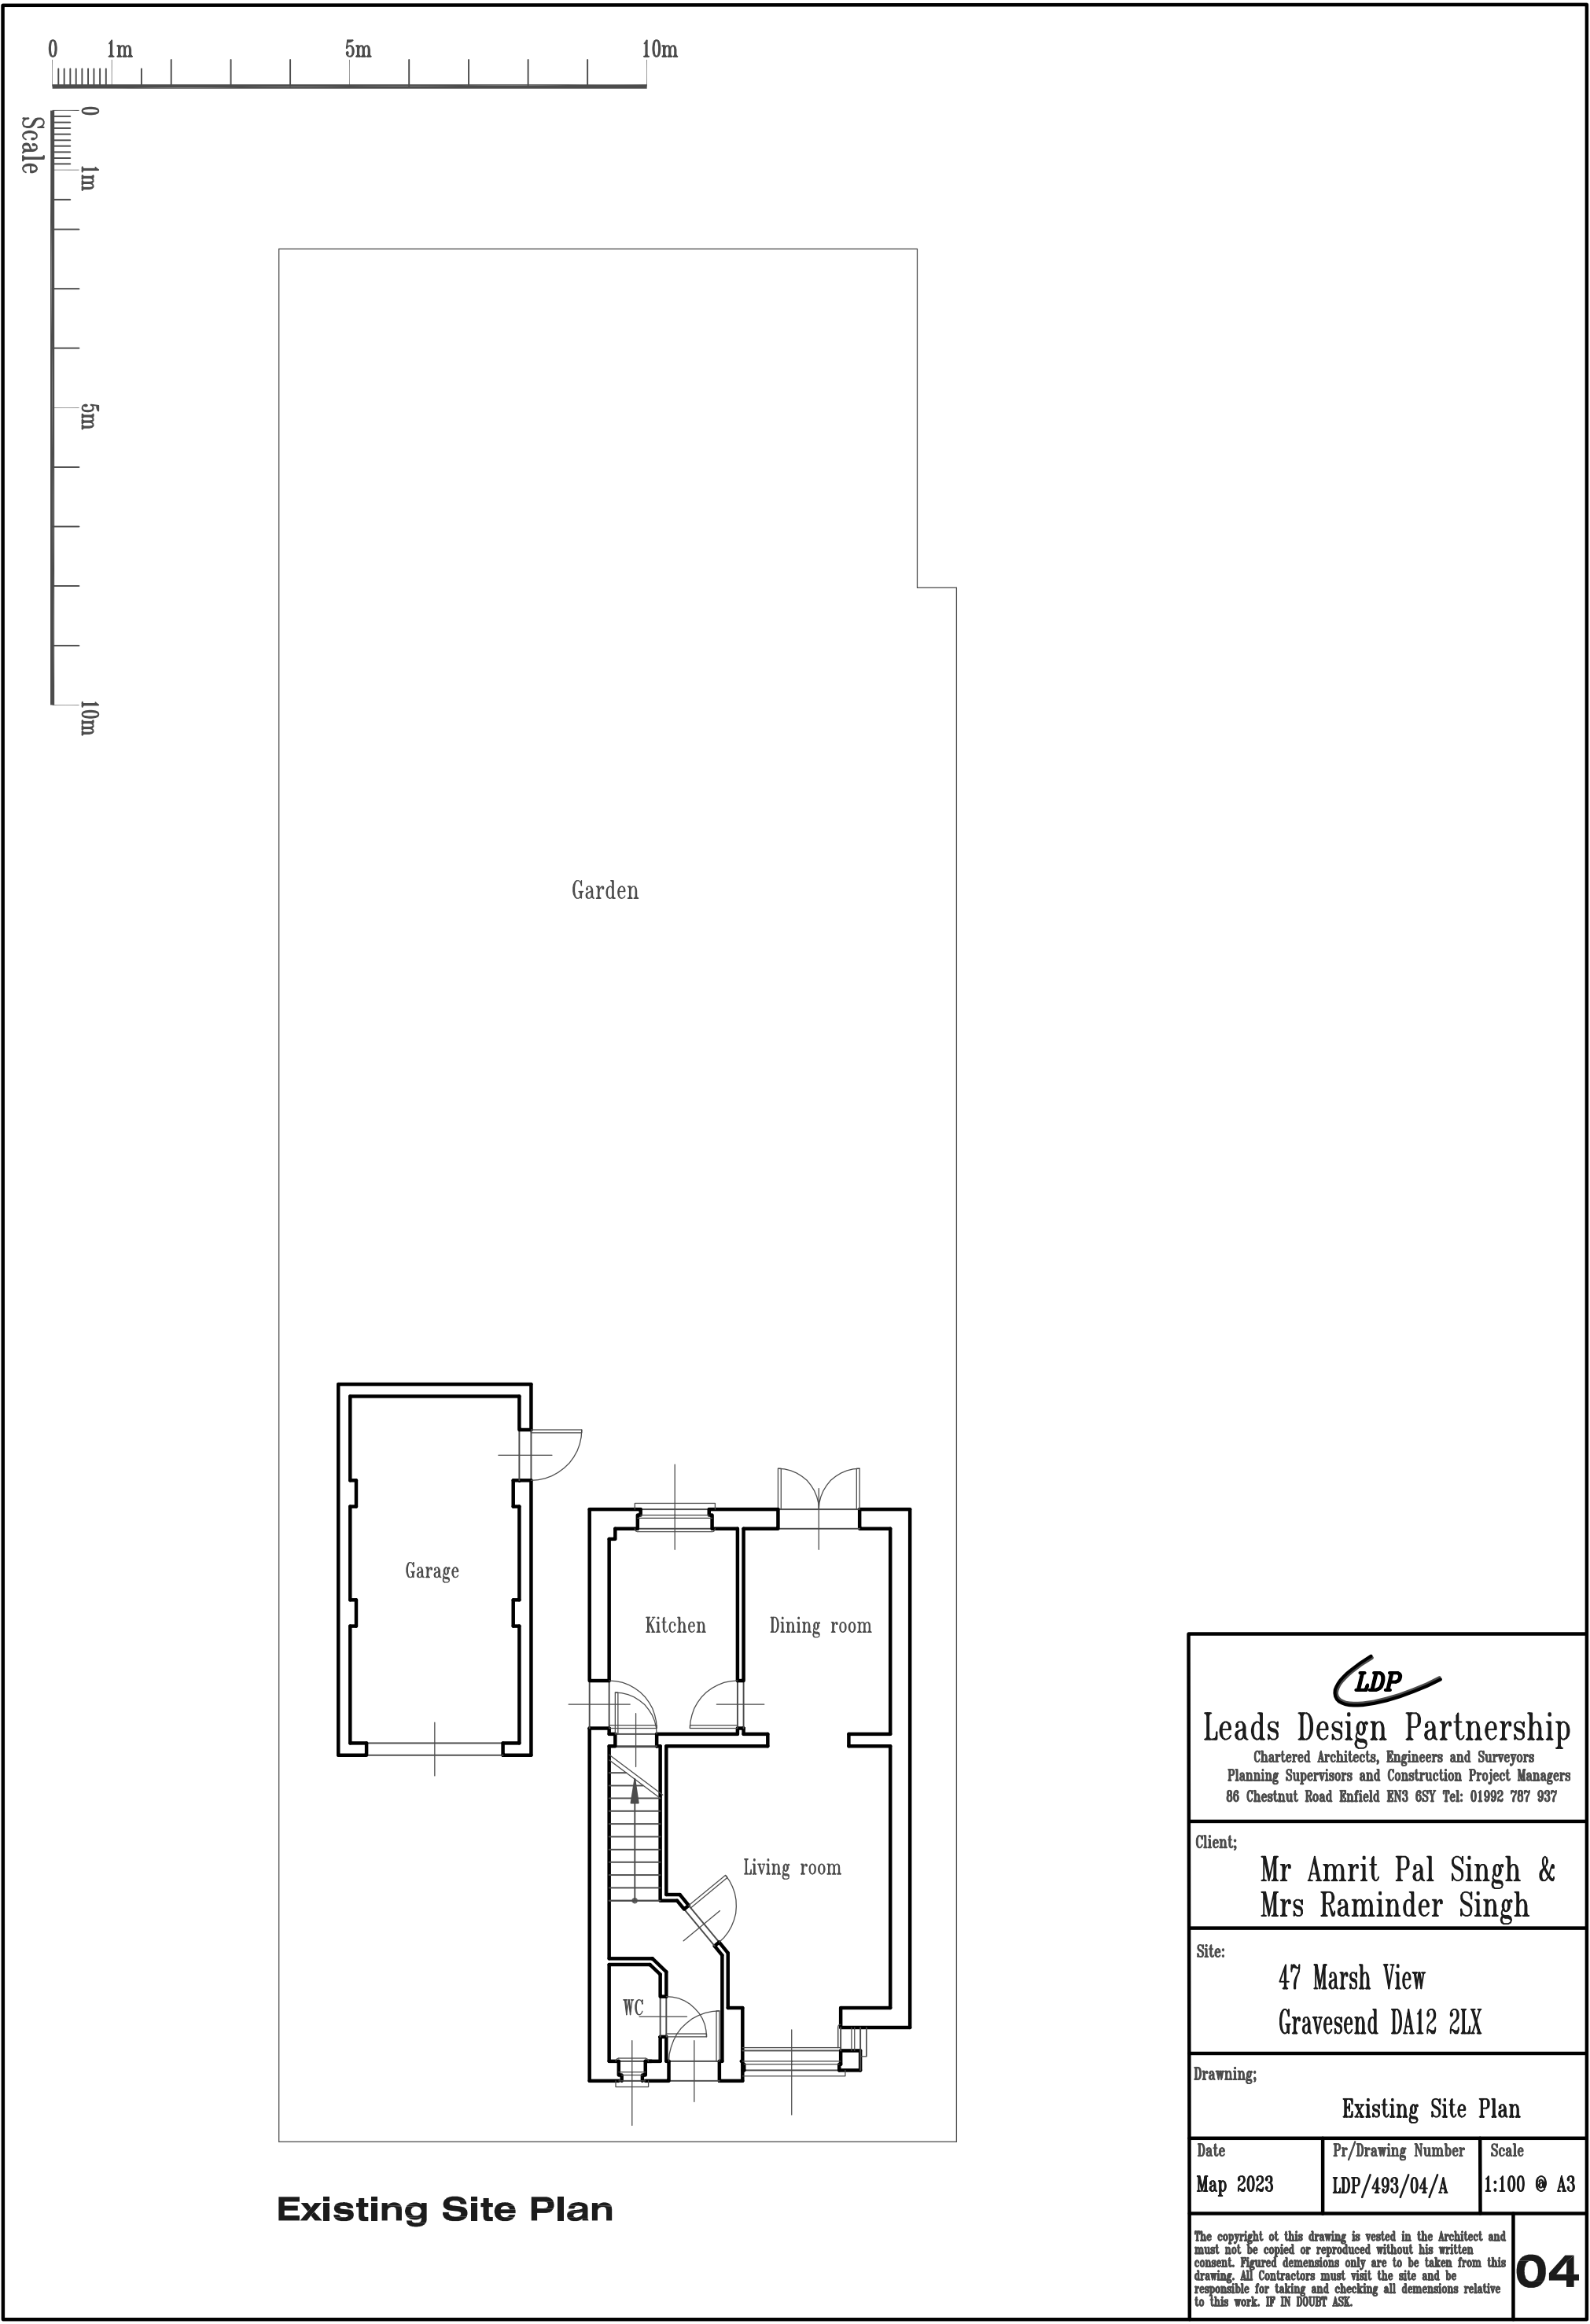

Existing Site Plan



Leads Design Partnership
Chartered Architects, Engineers and Surveyors
Planning Supervisors and Construction Project Managers
86 Chestnut Road Enfield EN3 6SY Tel: 01992 787 937

Client;

**Mr Amrit Pal Singh &
Mrs Raminder Singh**

Site:

**47 Marsh View
Gravesend DA12 2LX**

Drawing;

Existing Site Plan

Date	Pr/Drawing Number	Scale
Map 2023	LDP/493/04/A	1:100 @ A3

The copyright of this drawing is vested in the Architect and must not be copied or reproduced without his written consent. Figured demensions only are to be taken from this drawing. All Contractors must visit the site and be responsible for taking and checking all demensions relative to this work. IF IN DOUBT ASK.

04