

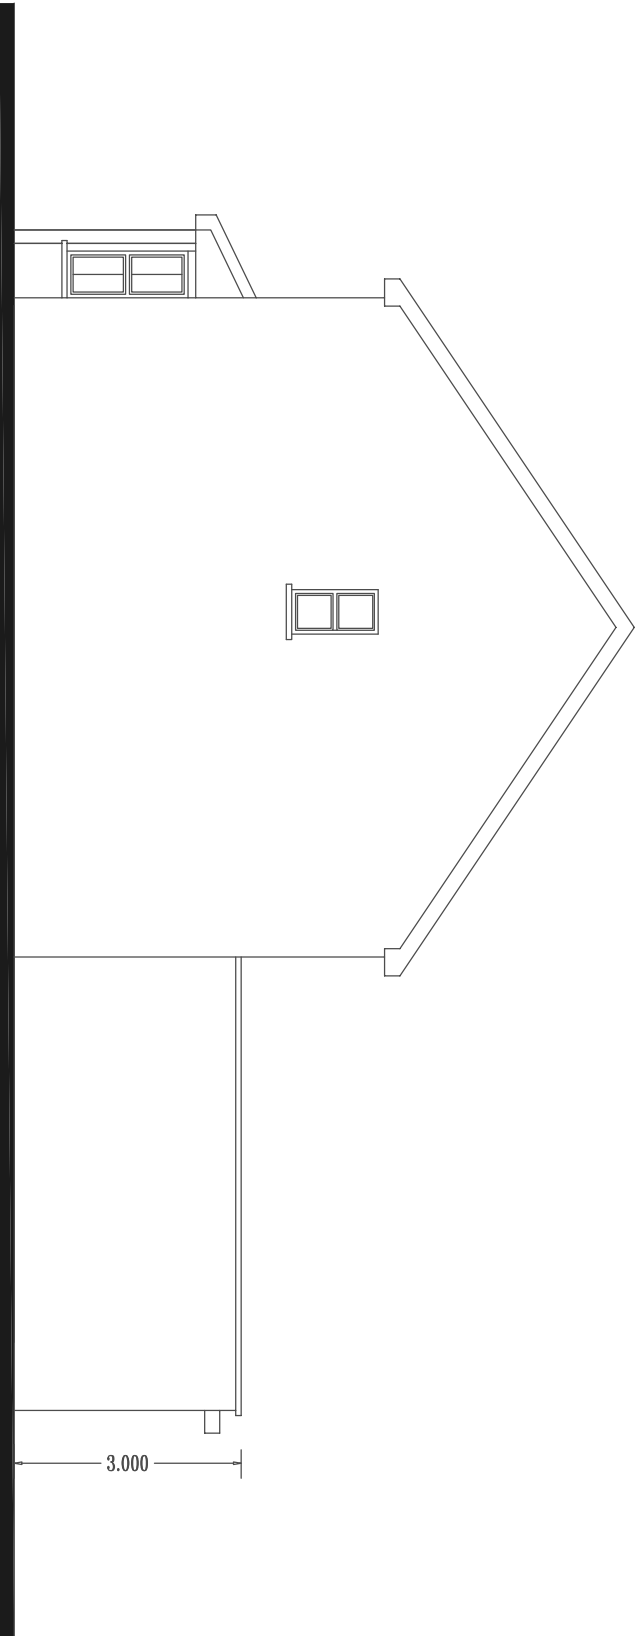


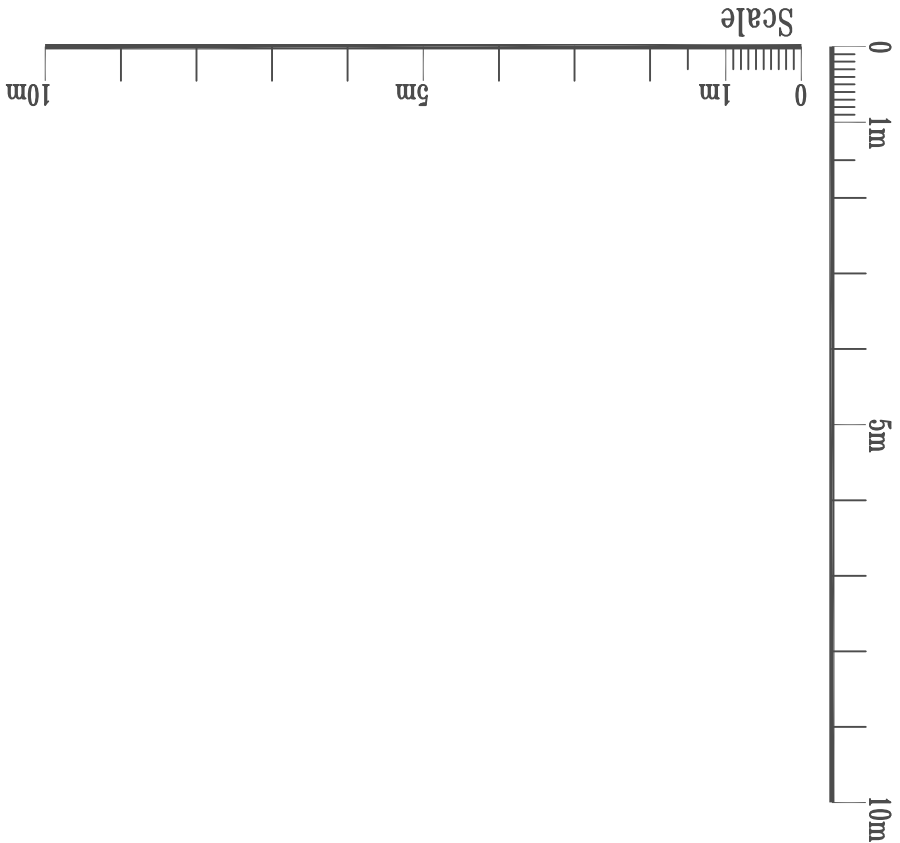

Proposed Right Side Elevation

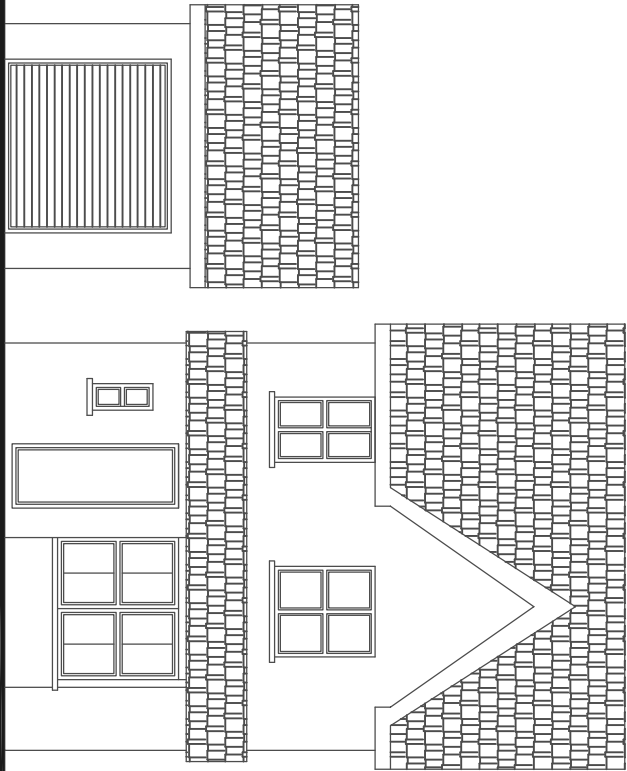

Proposed Front Elevation

LDP Leads Design Partnership Chartered Architects, Engineers and Surveyors Planning Supervisors and Construction Project Managers 86 Chestnut Road Enfield EN3 6SY Tel: 01992 787 937		
Client: Mr Amrit Pal Singh & Mrs Raminder Singh		
Site: 47 Marsh View Gravesend DA12 2LX		
Drawing: Proposed Front and Side Elevations		
Date Map 2023	Pr/Drawing Number LDP/493/06/A	Scale 1:100 @ A3
The copyright of this drawing is vested in the architect and must not be copied or reproduced without his written consent. All vertical dimensions shall be taken from this drawing. All horizontal dimensions shall be taken from this drawing. All dimensions shall be in millimetres unless otherwise stated. The architect is responsible for labelling and checking all dimensions relative to this work. IF IN DOUBT ASK. 06		