


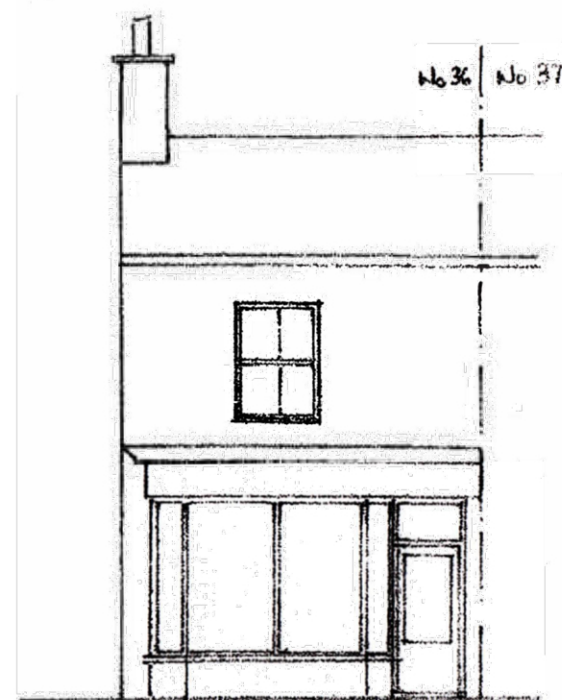

FRONT ELEVATION
Facing South West



SIDE ELEVATION
Facing North West

Note
This drawing is protected by copyright and must not be copied or reproduced without the written consent of Graham Sampkin Planning. All dimensions and sizes to be checked on site. North points are indicative. ©



REAR ELEVATION
Facing South East

REAR ELEVATION
Facing North East

UPVC WINDOWS & DOORS.
Colour - white

BLACK PLASTIC RAINWATER
GOODS

Project Title 36, The Hill, Northfleet Kent, DA11 9EX		Job No 2634
Drawing Title Proposed elevations	Drawing No 06	Revision
Date JUN 2023	Drawn by	Checked by

Scale 1:100 @ A2	Note