




The Contractor is to check all dimensions on site and report any discrepancies to the Contract Administrator. This drawing is to be read in conjunction with all other standard documentation.

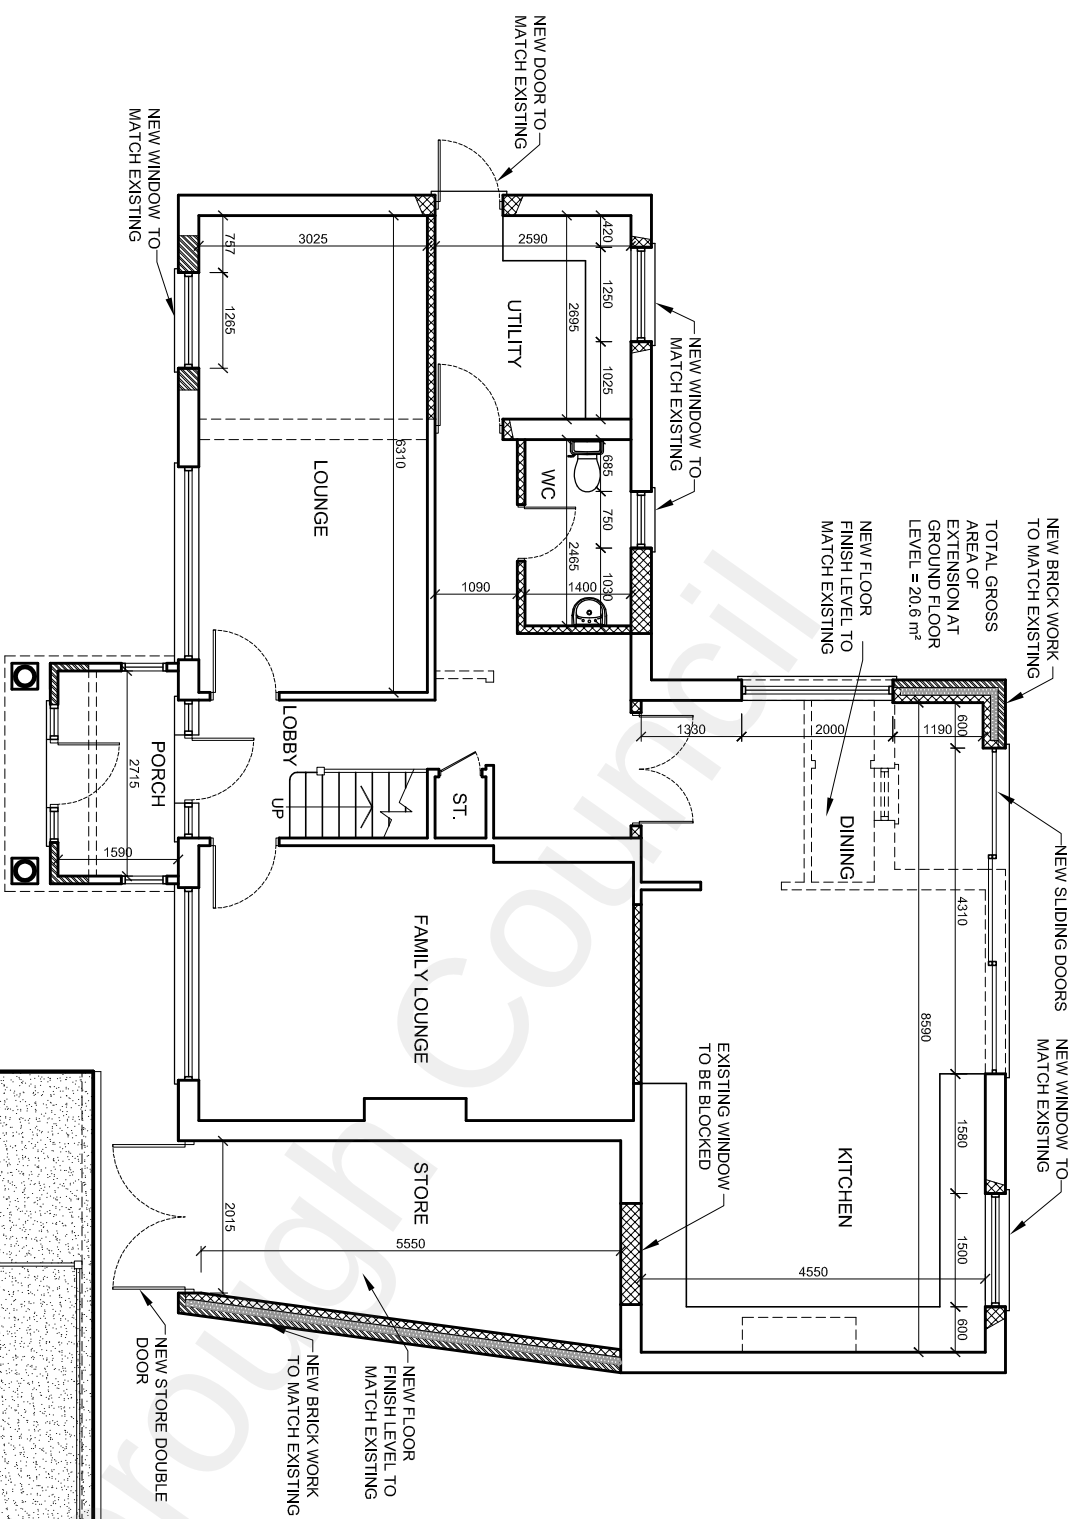

## PROPOSED GROUND FLOOR PLAN

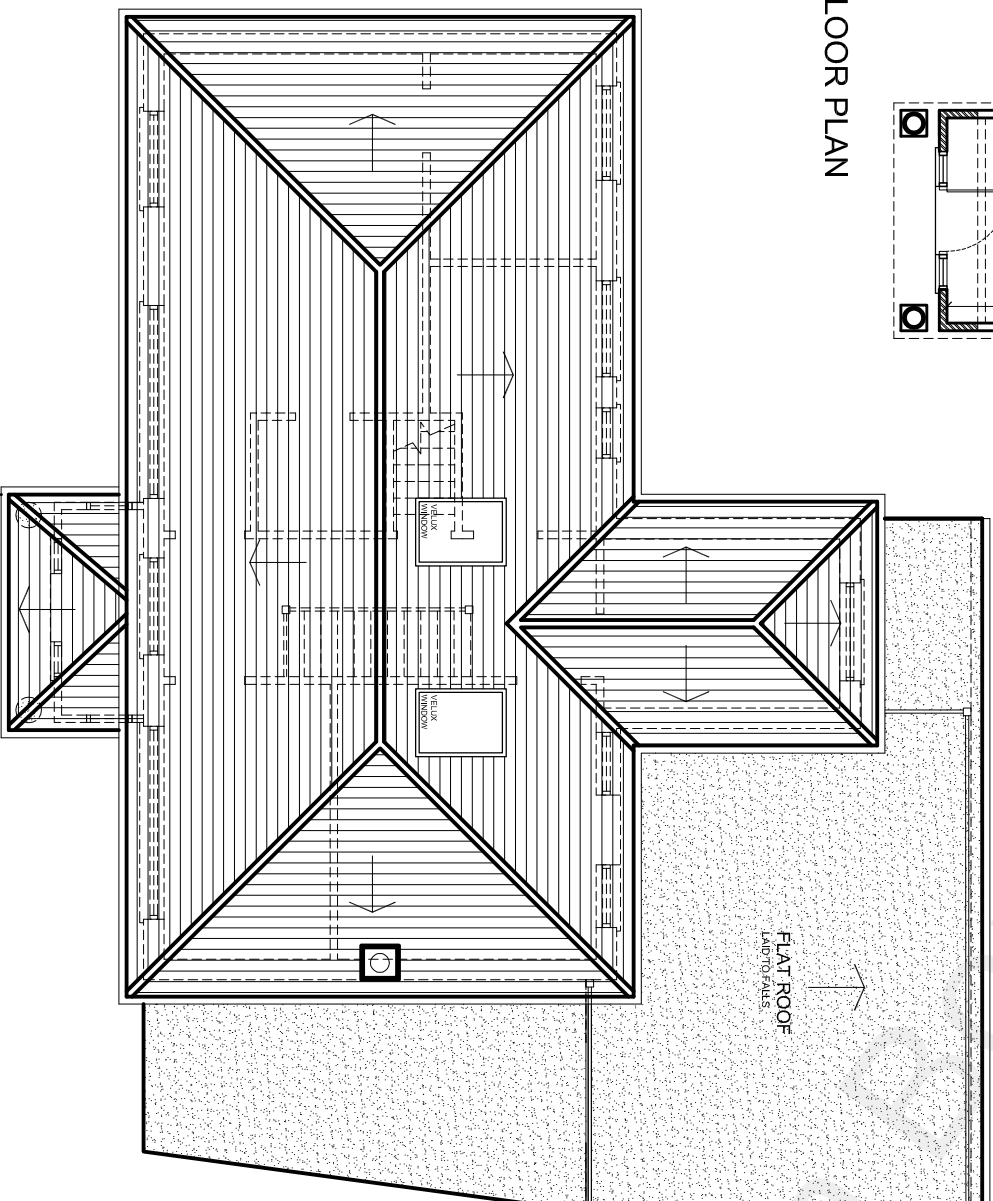

## PROPOSED ROOF PLAN

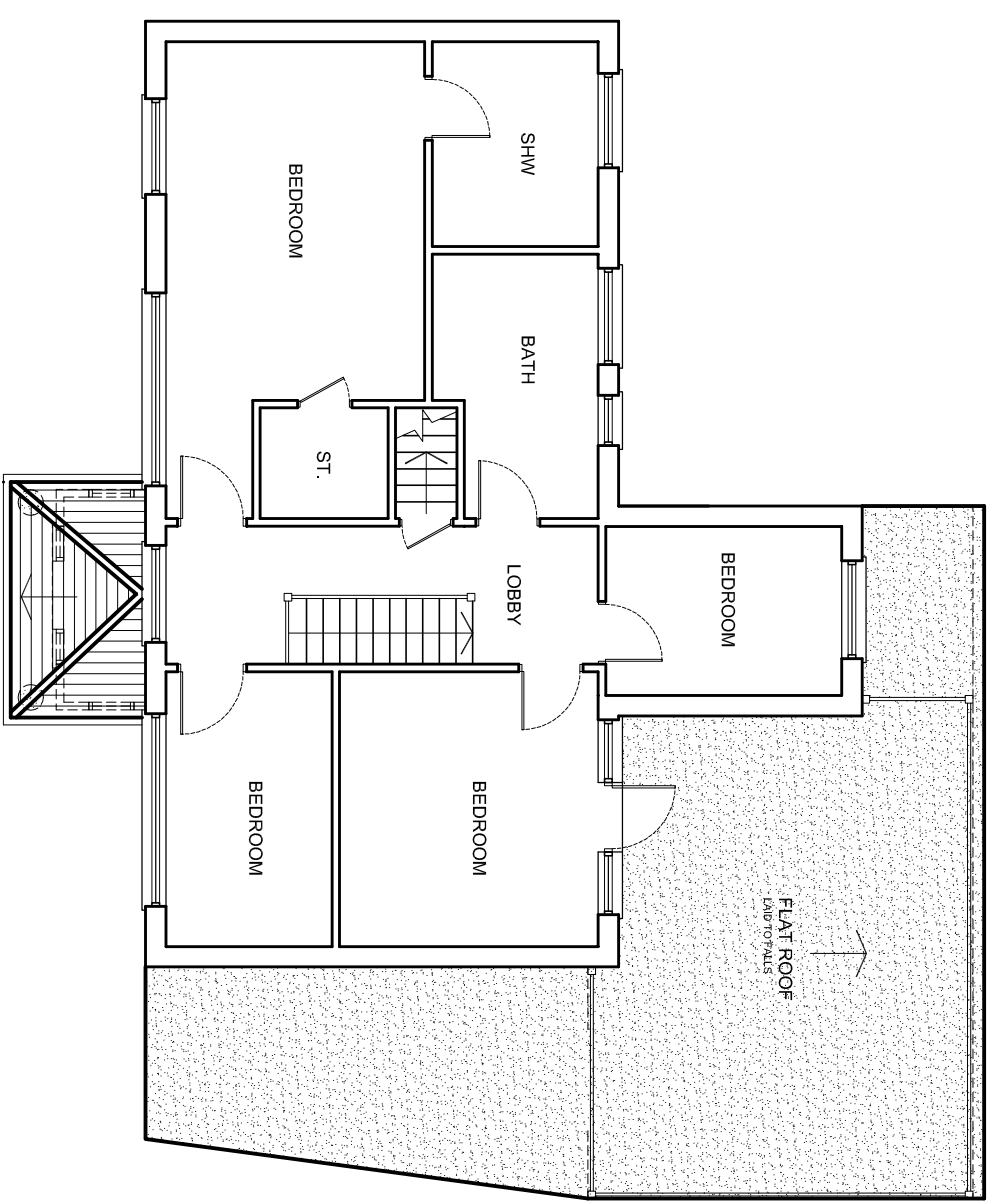

## PROPOSED FIRST FLOOR PLAN

| rev. | description   | date | chkd. |
|------|---|------|-------|
|      |  <p>93 Cotmandene Crescent,<br/>Orpington, Kent BR5 2RA</p> <p>020 3004 9238<br/>07931 931 035</p> |      |       |

project : 14 Colewood Drive  
Rochester

drawing title :

## Proposed Floor Plans

|                  |            |                  |
|------------------|------------|------------------|
| drawn: SN        | chkd : SS  | date: 20.10.2022 |
| status: Planning |            | scale: 1:100@A3  |
| proj no : 2016   | drw no: 03 | rev no: C        |