



The Contractor is to check all dimensions on site and report any discrepancies to the Contract Administrator. This drawing is to be read in conjunction with all other standard documentation.

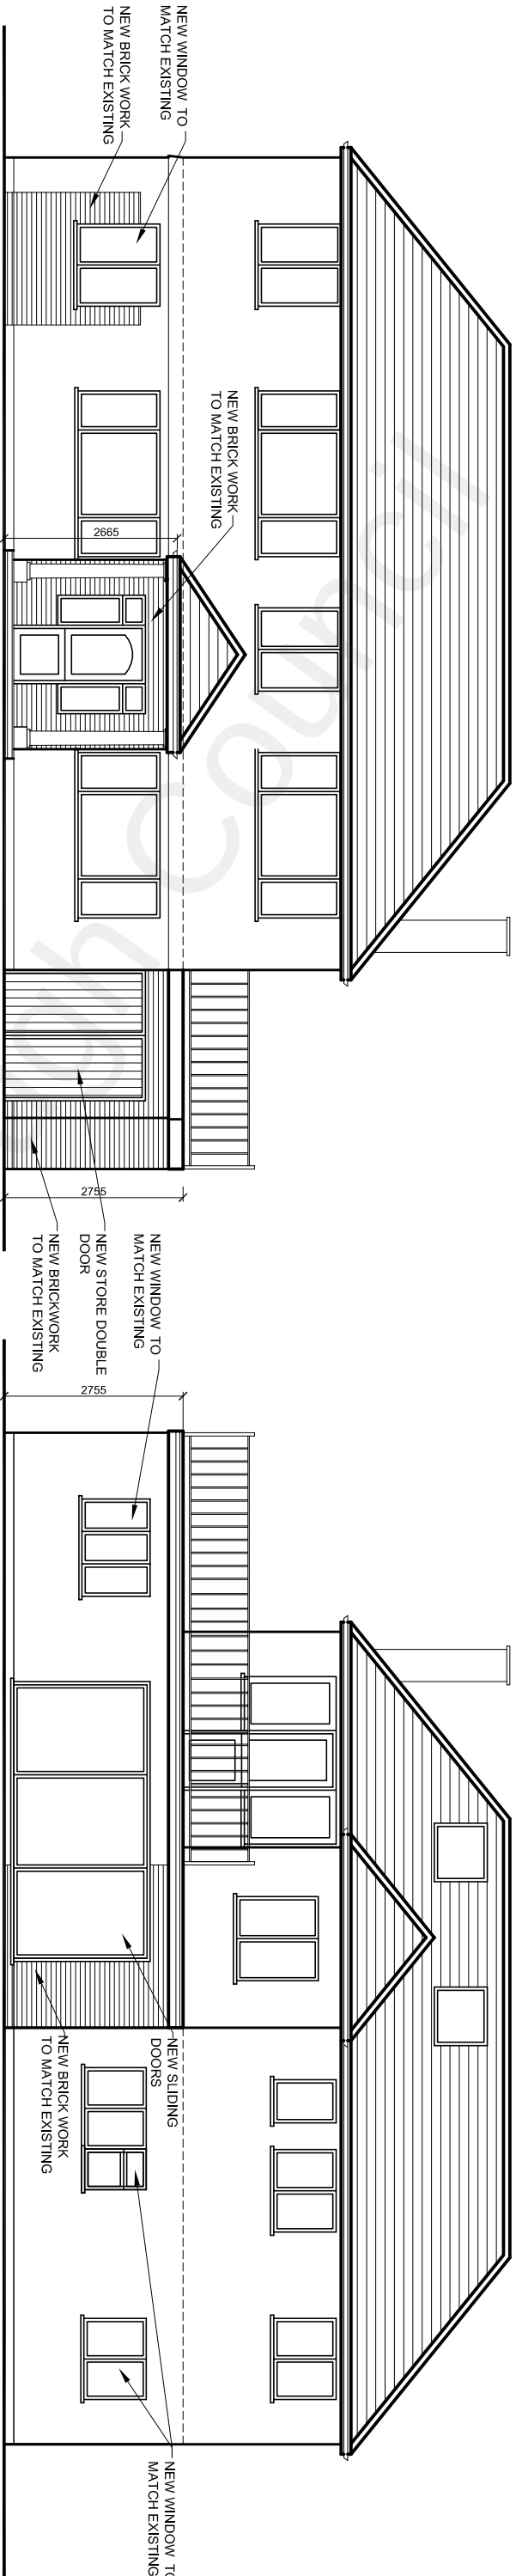


PROPOSED FRONT ELEVATION

PROPOSED REAR ELEVATION

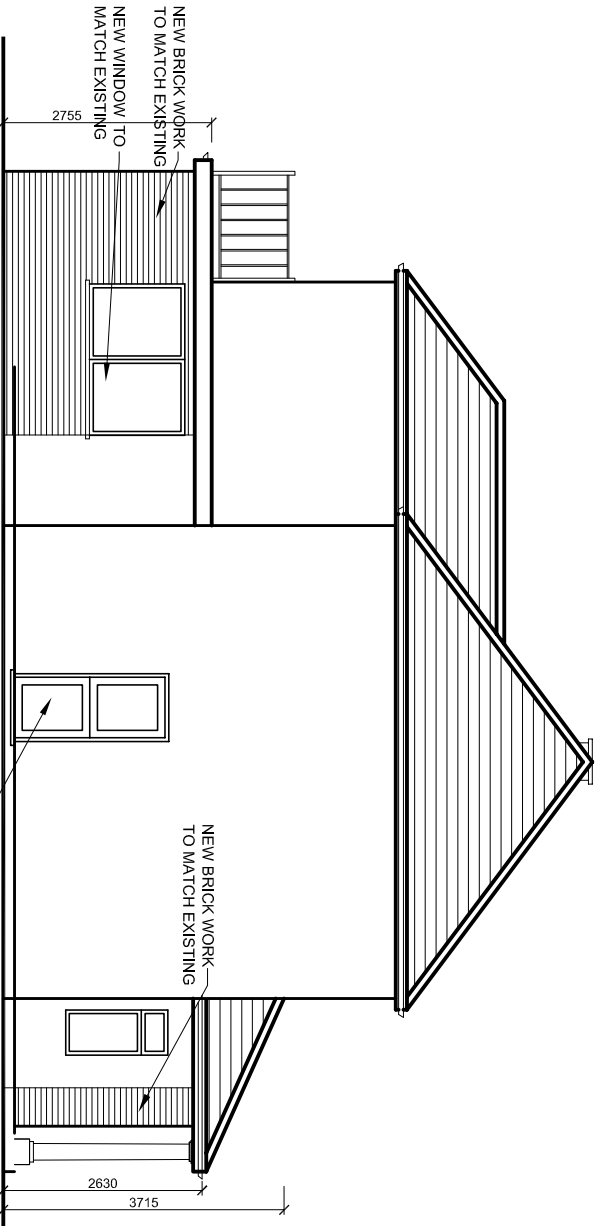

PROPOSED SIDE ELEVATION

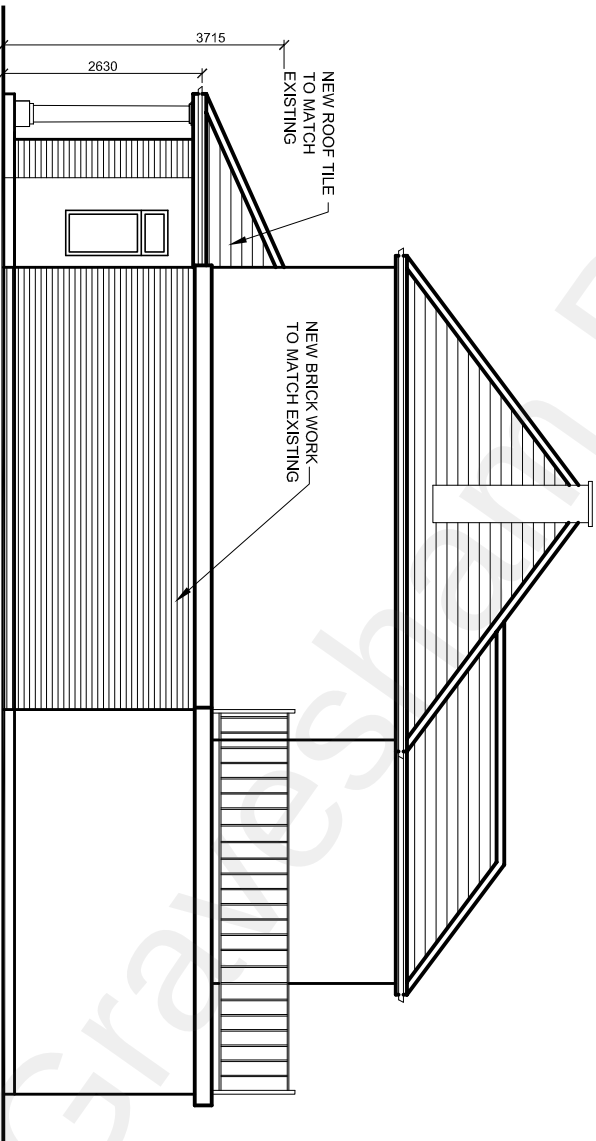

PROPOSED SIDE ELEVATION

drawing title :

Proposed Elevations

rev.	description	date	chkd.
	93 Colmandene Crescent, Orpington, Kent BR5 2RA		
	020 3004 9238		
	07931 931 035		
	s.nappal@dapconsultants.co.uk		
	www.dapconsultants.co.uk		

project :
14 Colewood Drive
Rochester



drawn: SN	chkd : SS	date: 28.10.2022
status: Planning	scale: 1:100@A3	

proj no : 2016	drg no: 05	rev no: B
----------------	------------	-----------