





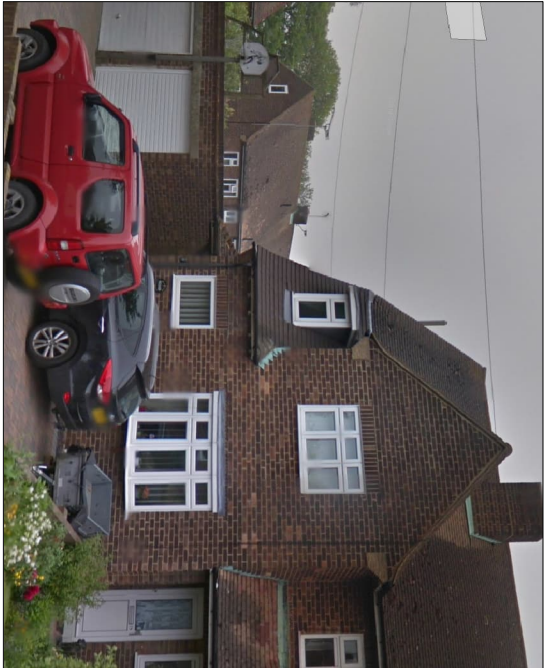


Photo of front Elevation



Photo of Rear Elevation

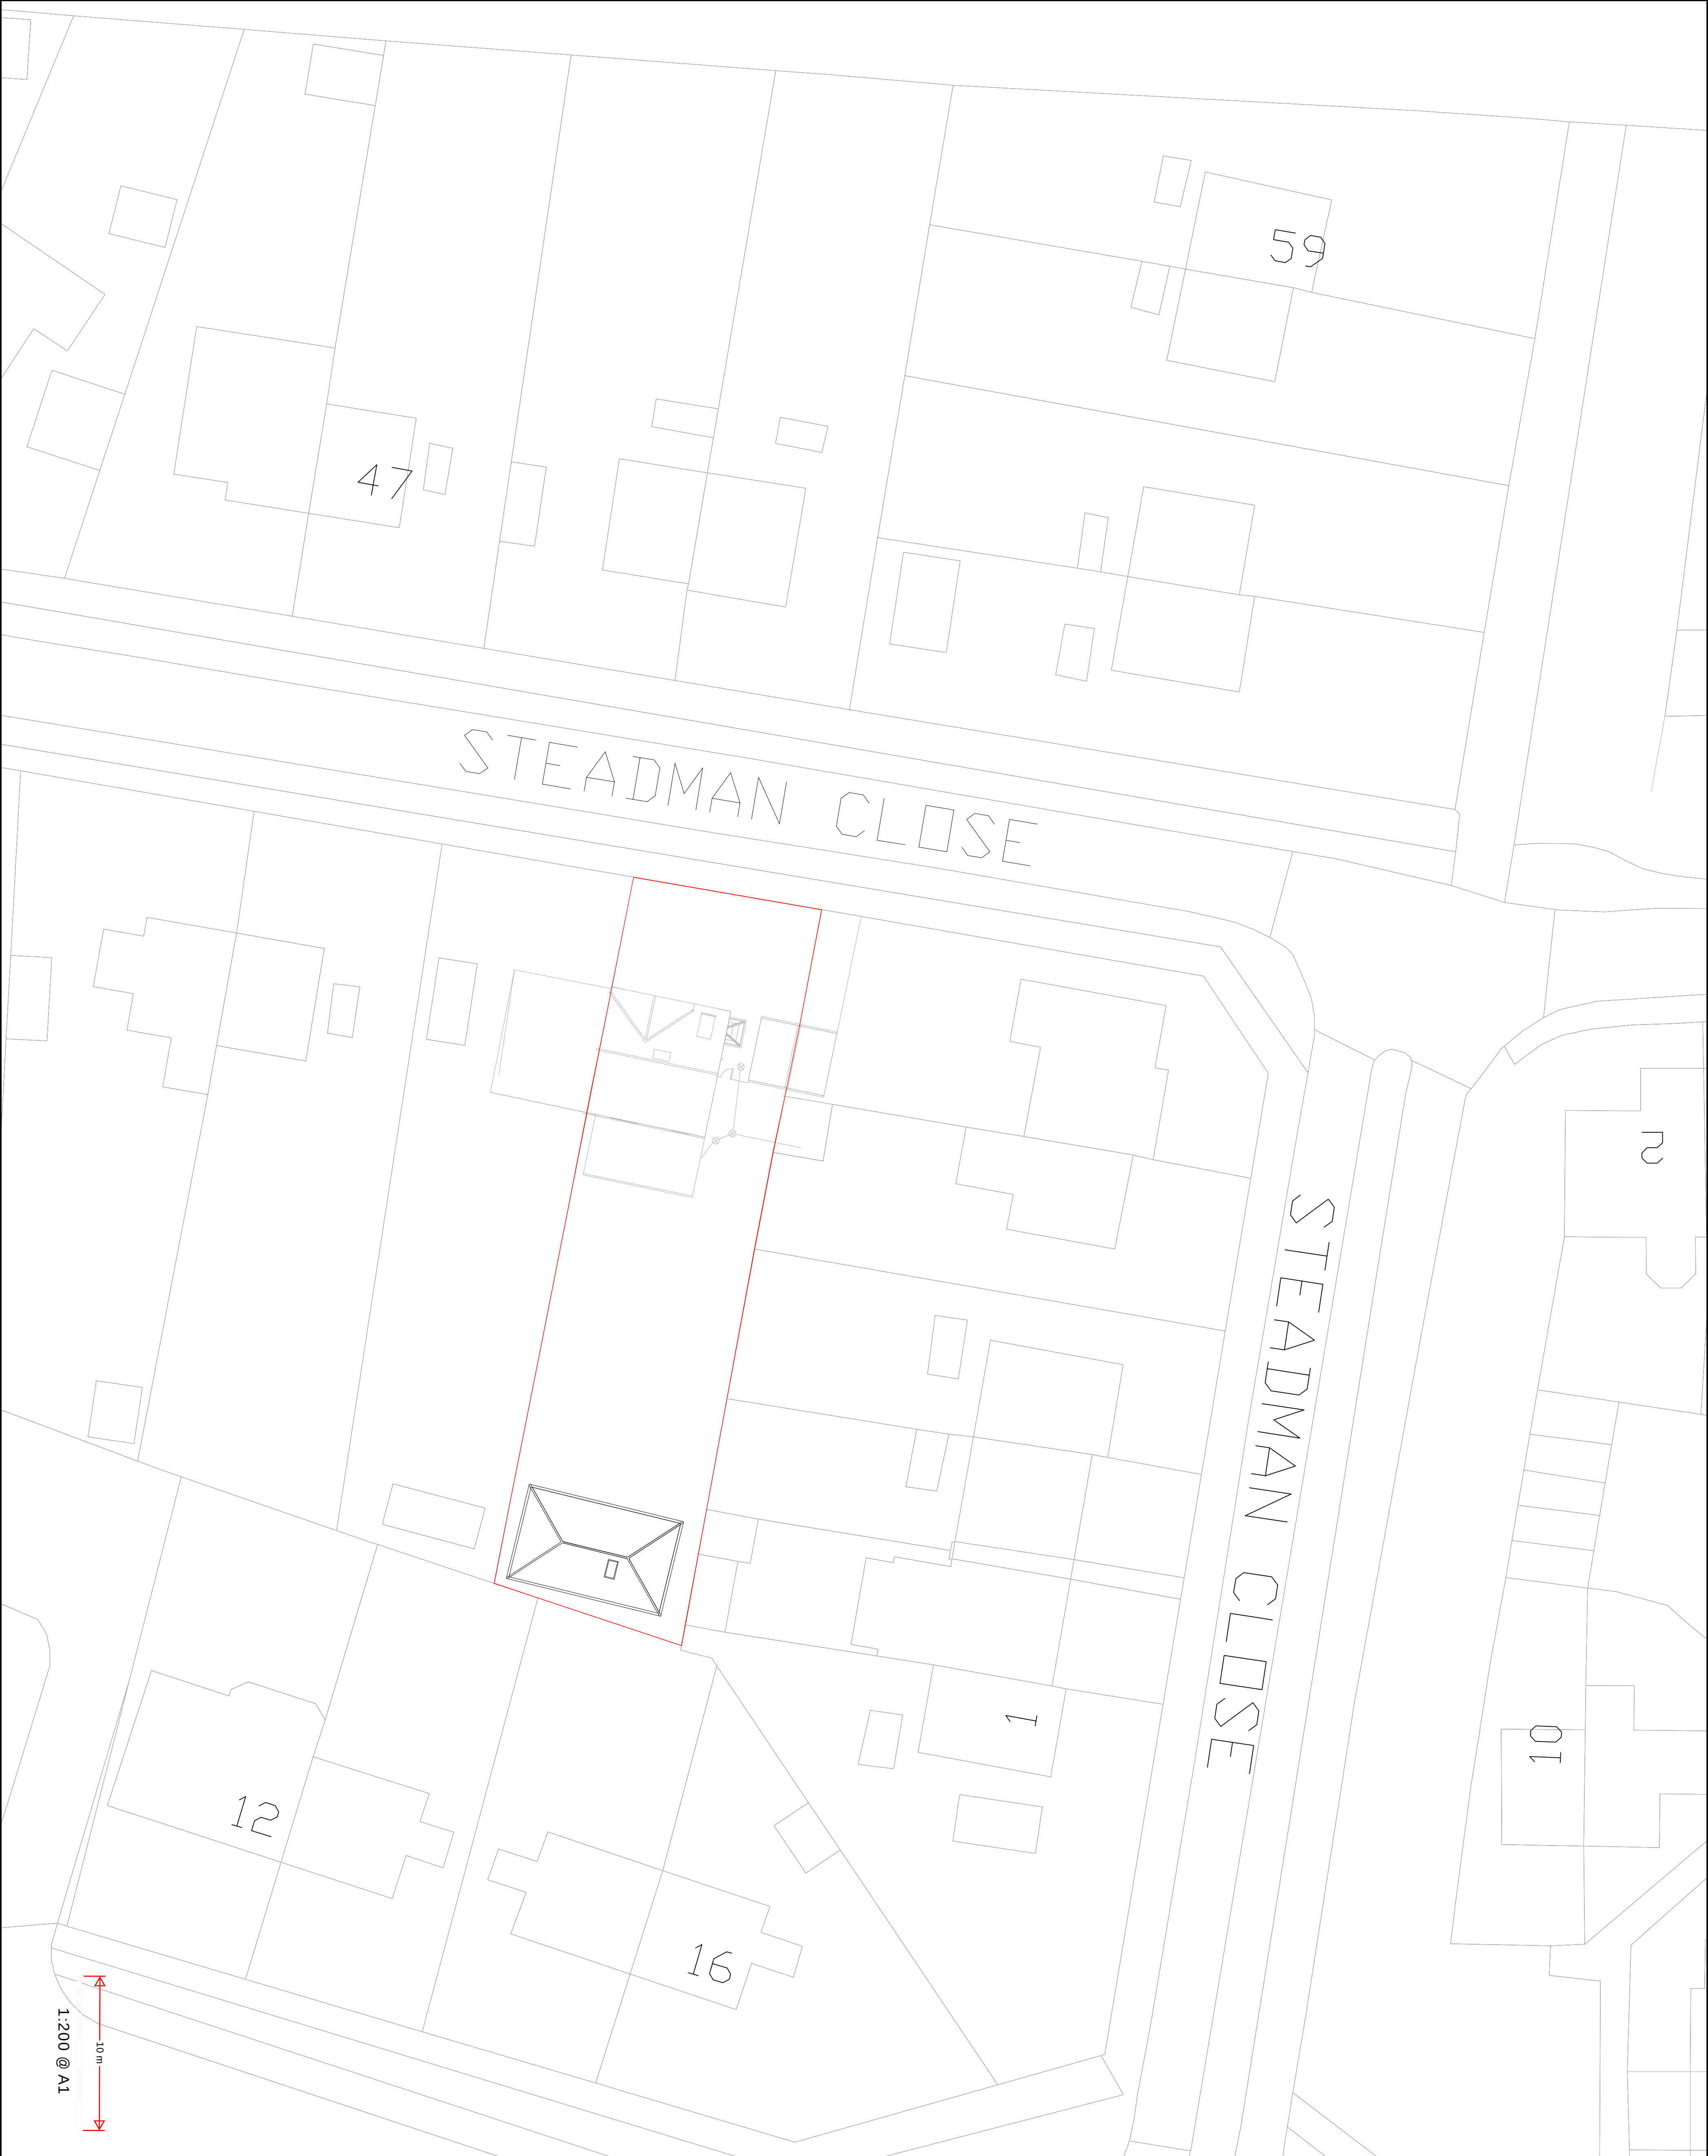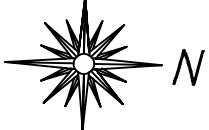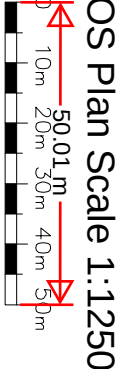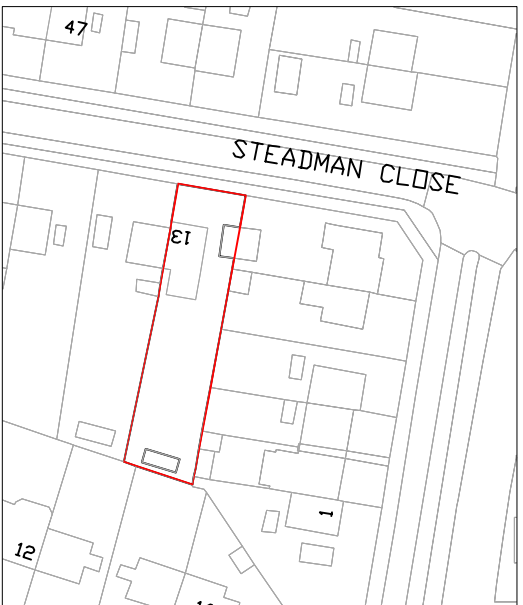

Householder

PI	ISSUED TO COUNCIL	25.05.23	
Rev		Date	

Designer Plans Ltd
9A THE PINNACLE - 160 HIGH ROAD - CHADWELL HEATH -
ROUFCOBD - RM4S 6PN
T: 07940121222

Job Title			
13 Steadman Close Higham ME3 7JD			
Drawing Title			
Existing Block Plan			
Scale	Date	Draw No.	Rev
1:200 @ A1	SEP`23		
Job No.		Draw No.	Rev
515-1000-785		P01	P1