




Existing Ground Floor Plan


Existing First Floor Plan

Existing Loft Plan


Existing Roof Plan

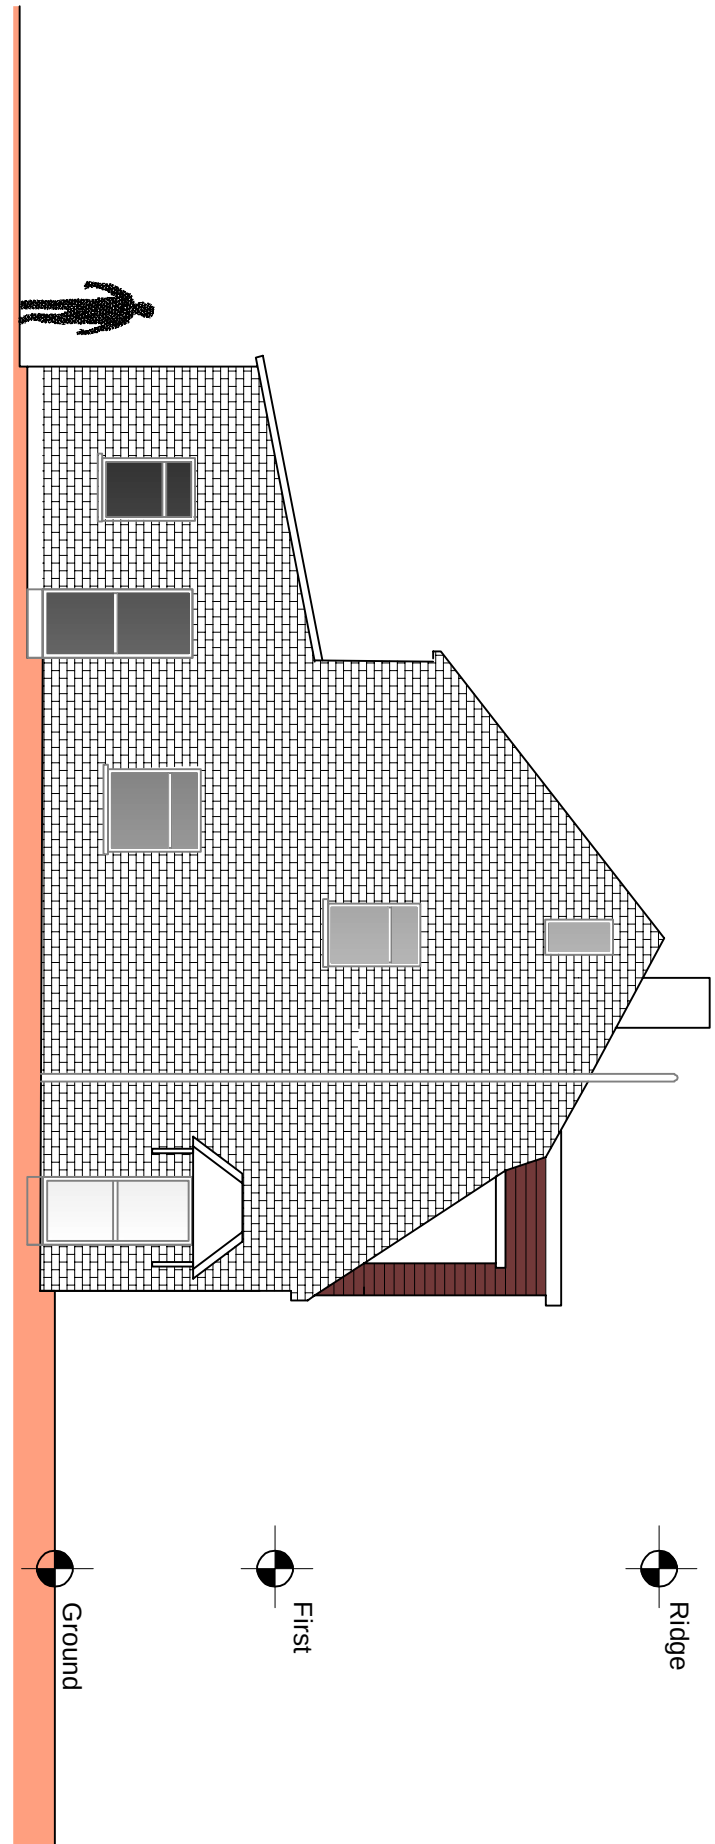


Existing Side Elevation

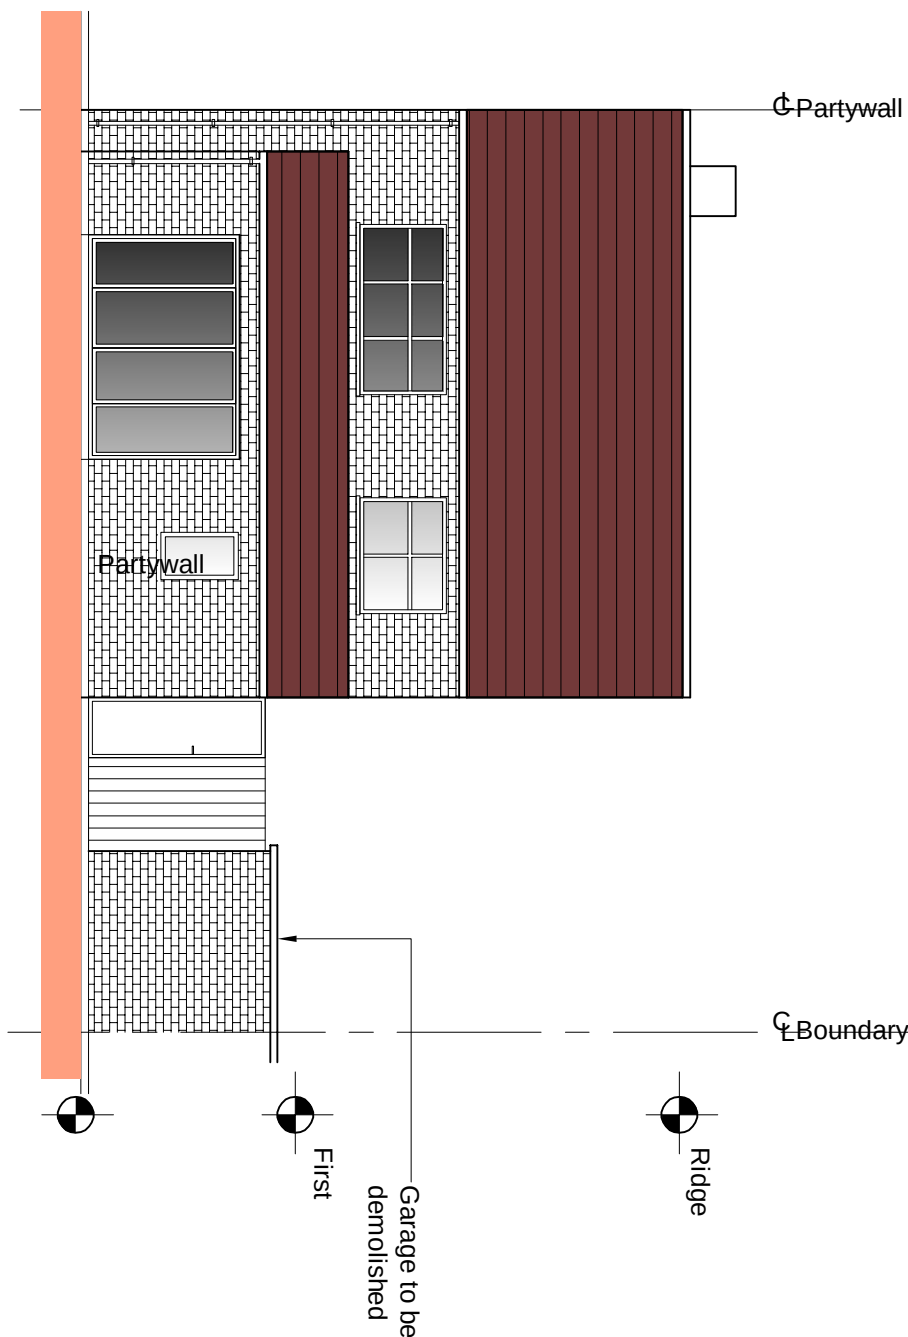


Existing Rear Elevation

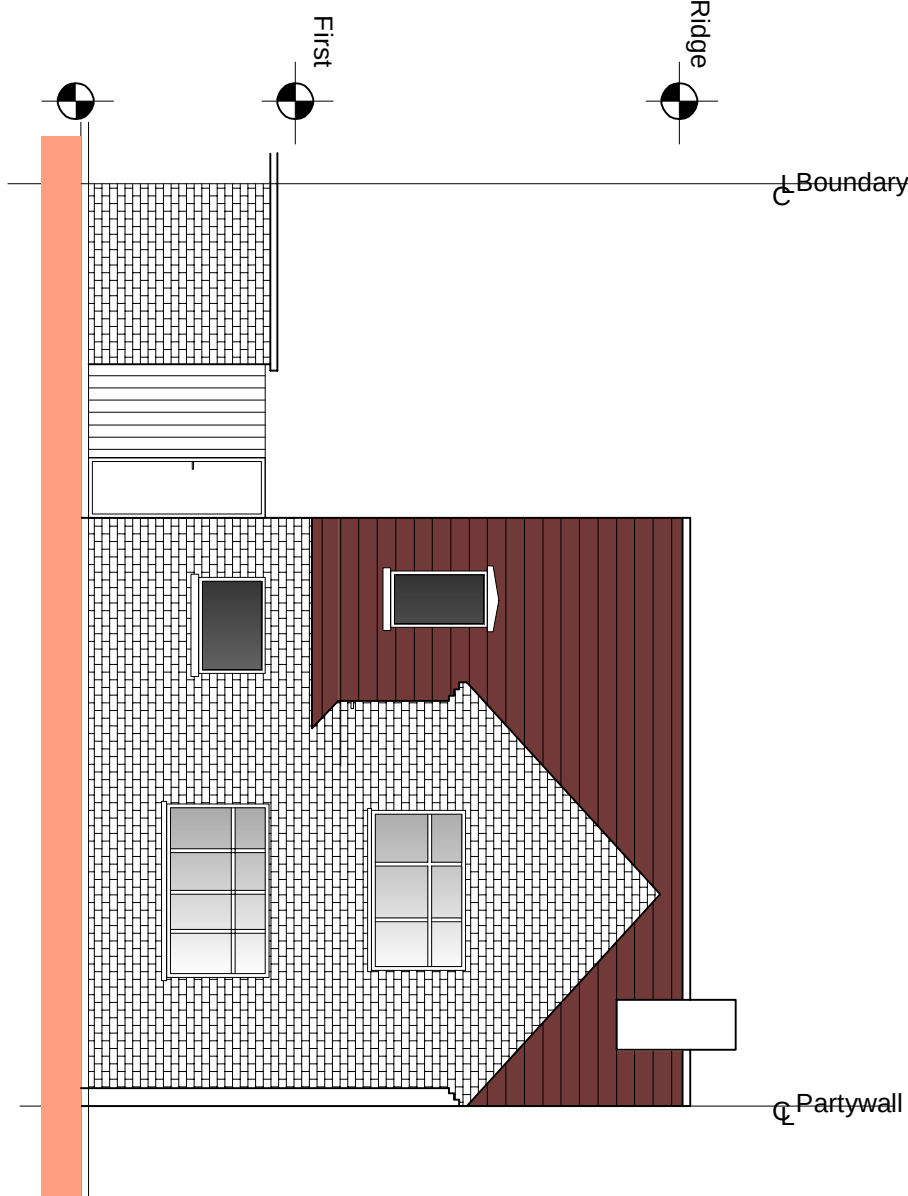

Existing Front Elevation

 

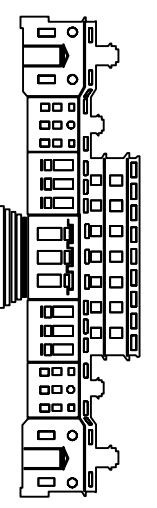Householder			
P2	ISSUED TO COUNCIL	19.12.23	
P1	ISSUED TO COUNCIL	25.05.23	
Rev		Date	
 Designer Plans Ltd 9A THE PINNACLE - 160 HIGH ROAD - CHADWELL HEATH - ROUFCOBD - RM4S 6PN T: 07940121222			
Job Title 13 Steadman Close Higham ME3 7JD			
Drawing Title Existing Plans			
Scale 1:100 @ A1	Date SEP` 23	Draw No.	Rev
515-1000-785	P03	P03	P1