


NOTES

Rev	Date	Description	By/Ch
-----	------	-------------	-------

CLIENT
Family Sports & Leisure Centre
Gravesham

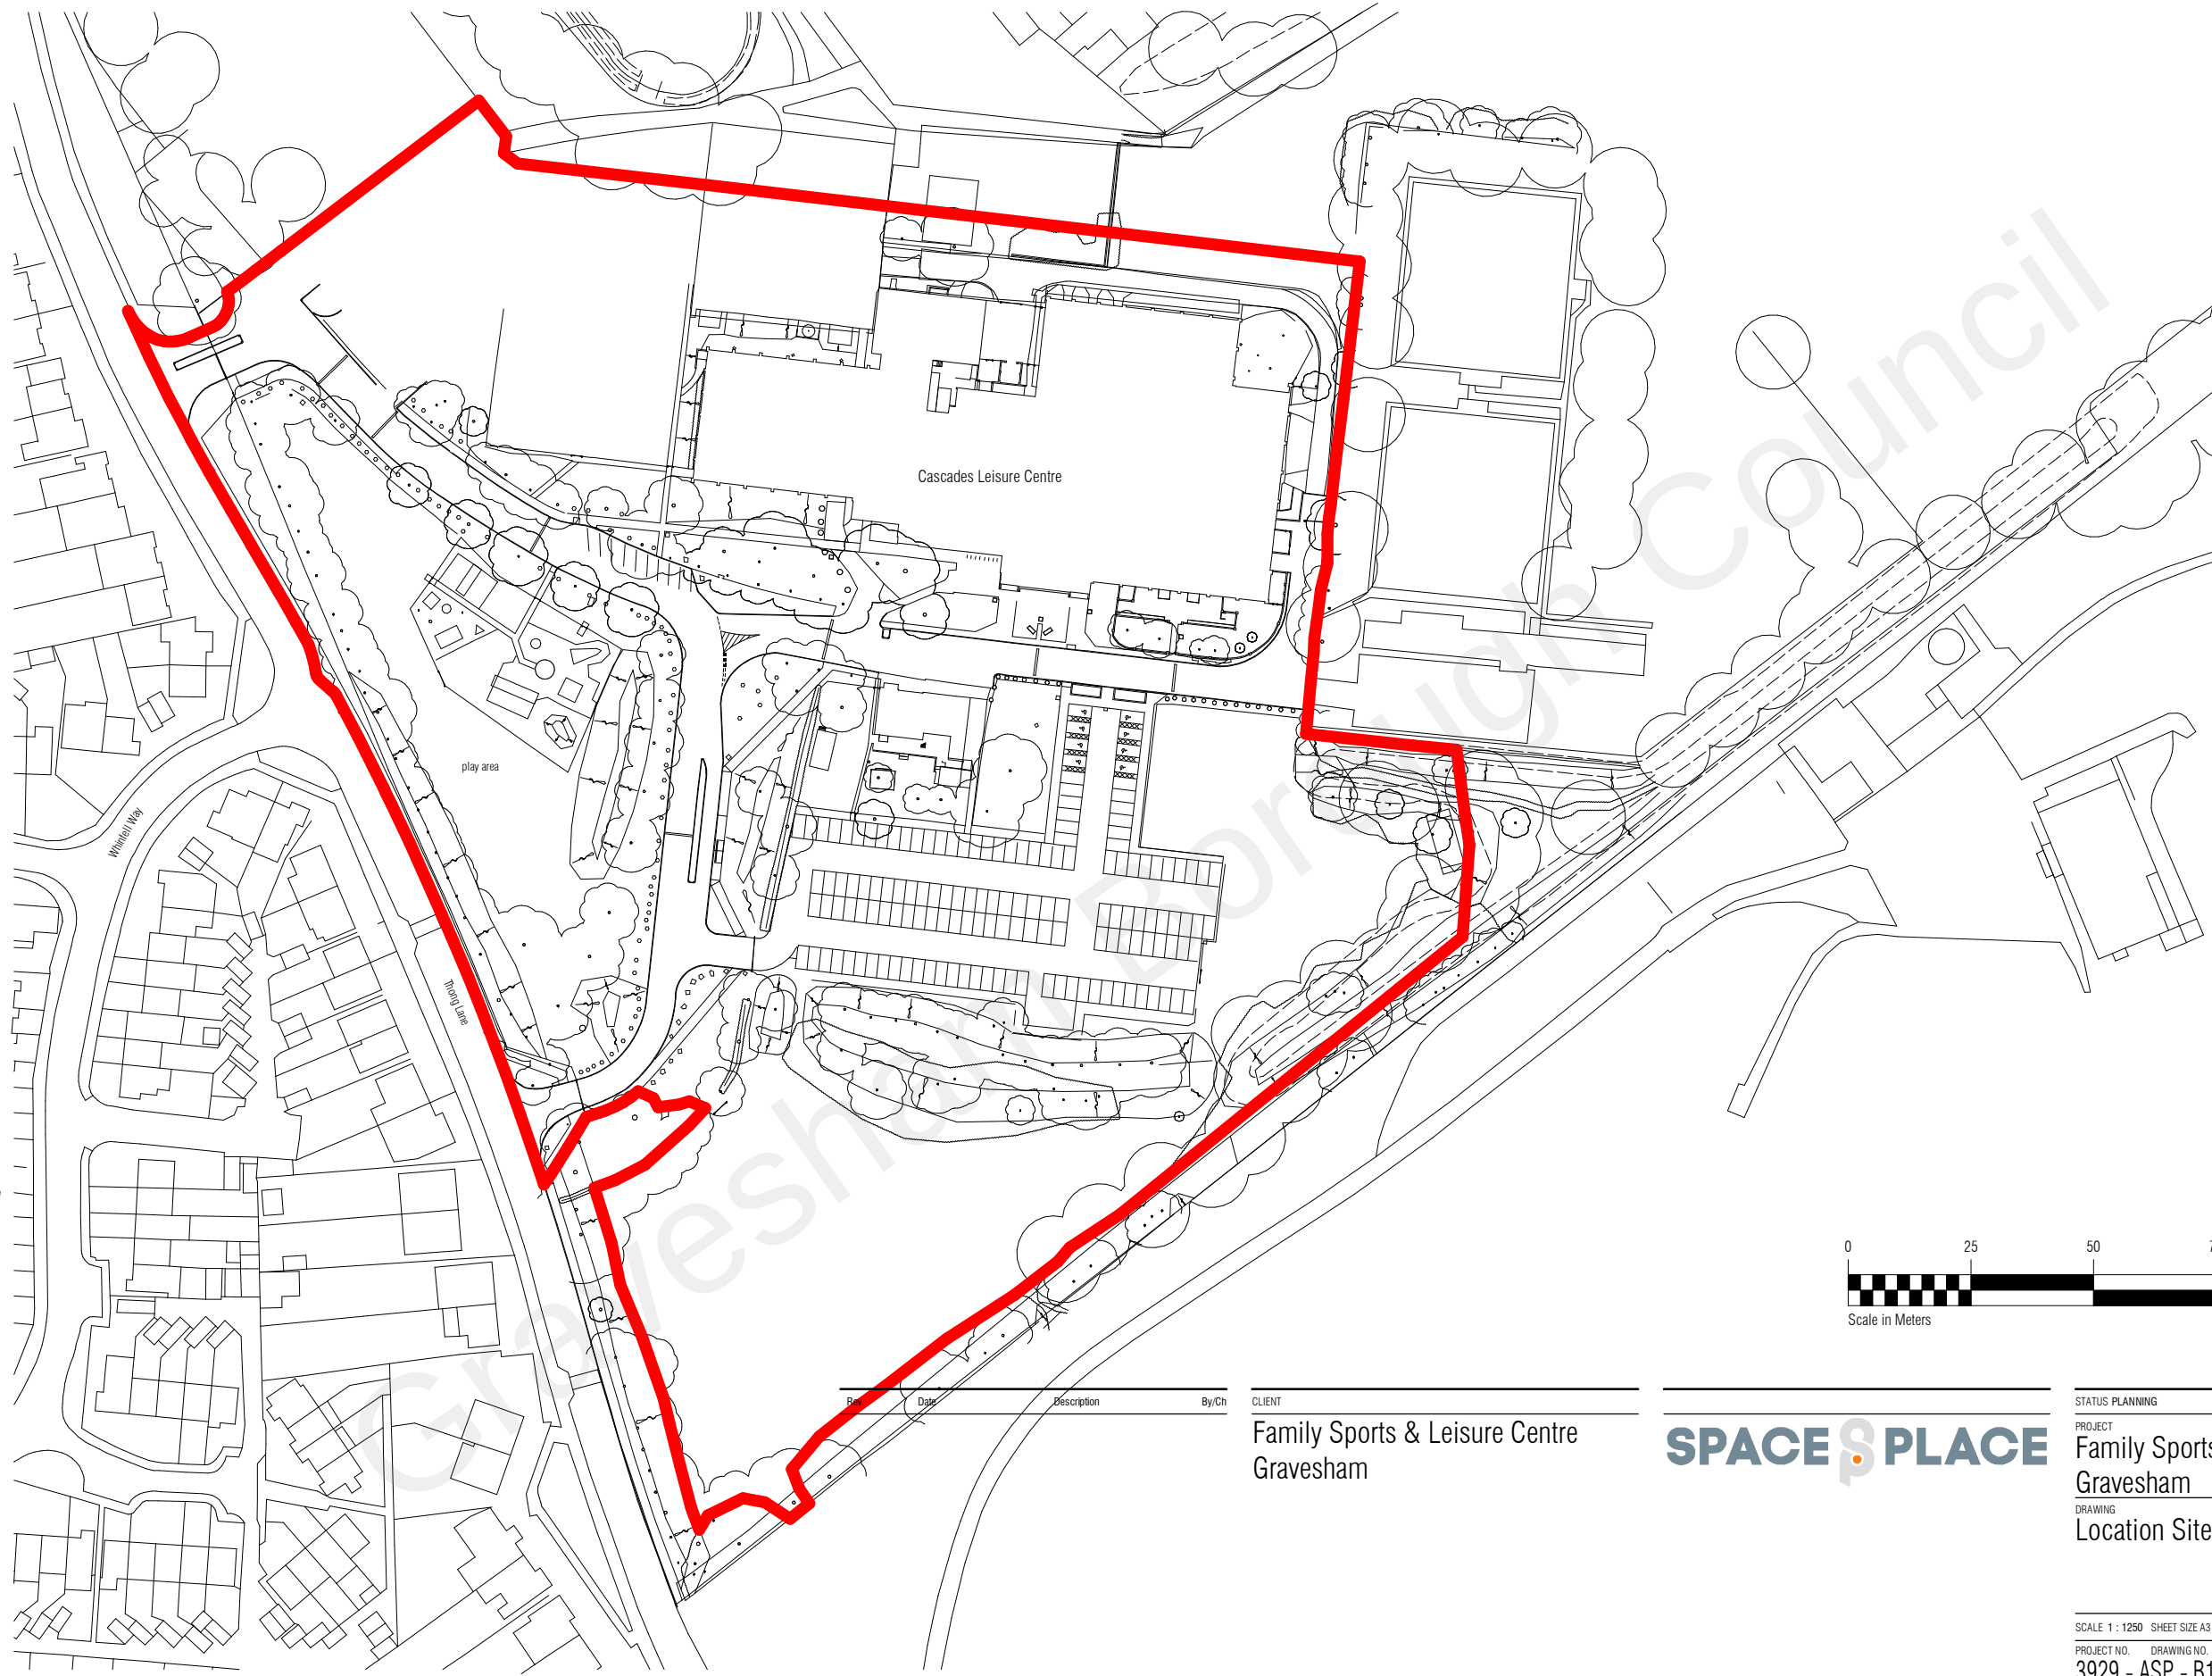

STATUS PLANNING
PROJECT
Family Sports & Leisure Centre
Gravesham
DRAWING
Location Site Plan

SCALE 1 : 1250 SHEET SIZE A3 DRAWN BY AS CHECKED BY JB DATE 10/21/22
PROJECT NO. 3929 - ASP - B1 - XX - DR - A - 0801
DRAWING NO. REVISION

+44 800 909 8008 answers@space-place.com www.space-place.com

This drawing must not be reproduced in whole or part without written consent. Do not scale this drawing. All dimensions in millimetres. Written dimensions to be checked on site. Electronic issue to be confirmed by paper copy only. ©SPACE+PLACE. All Rights Reserved.