



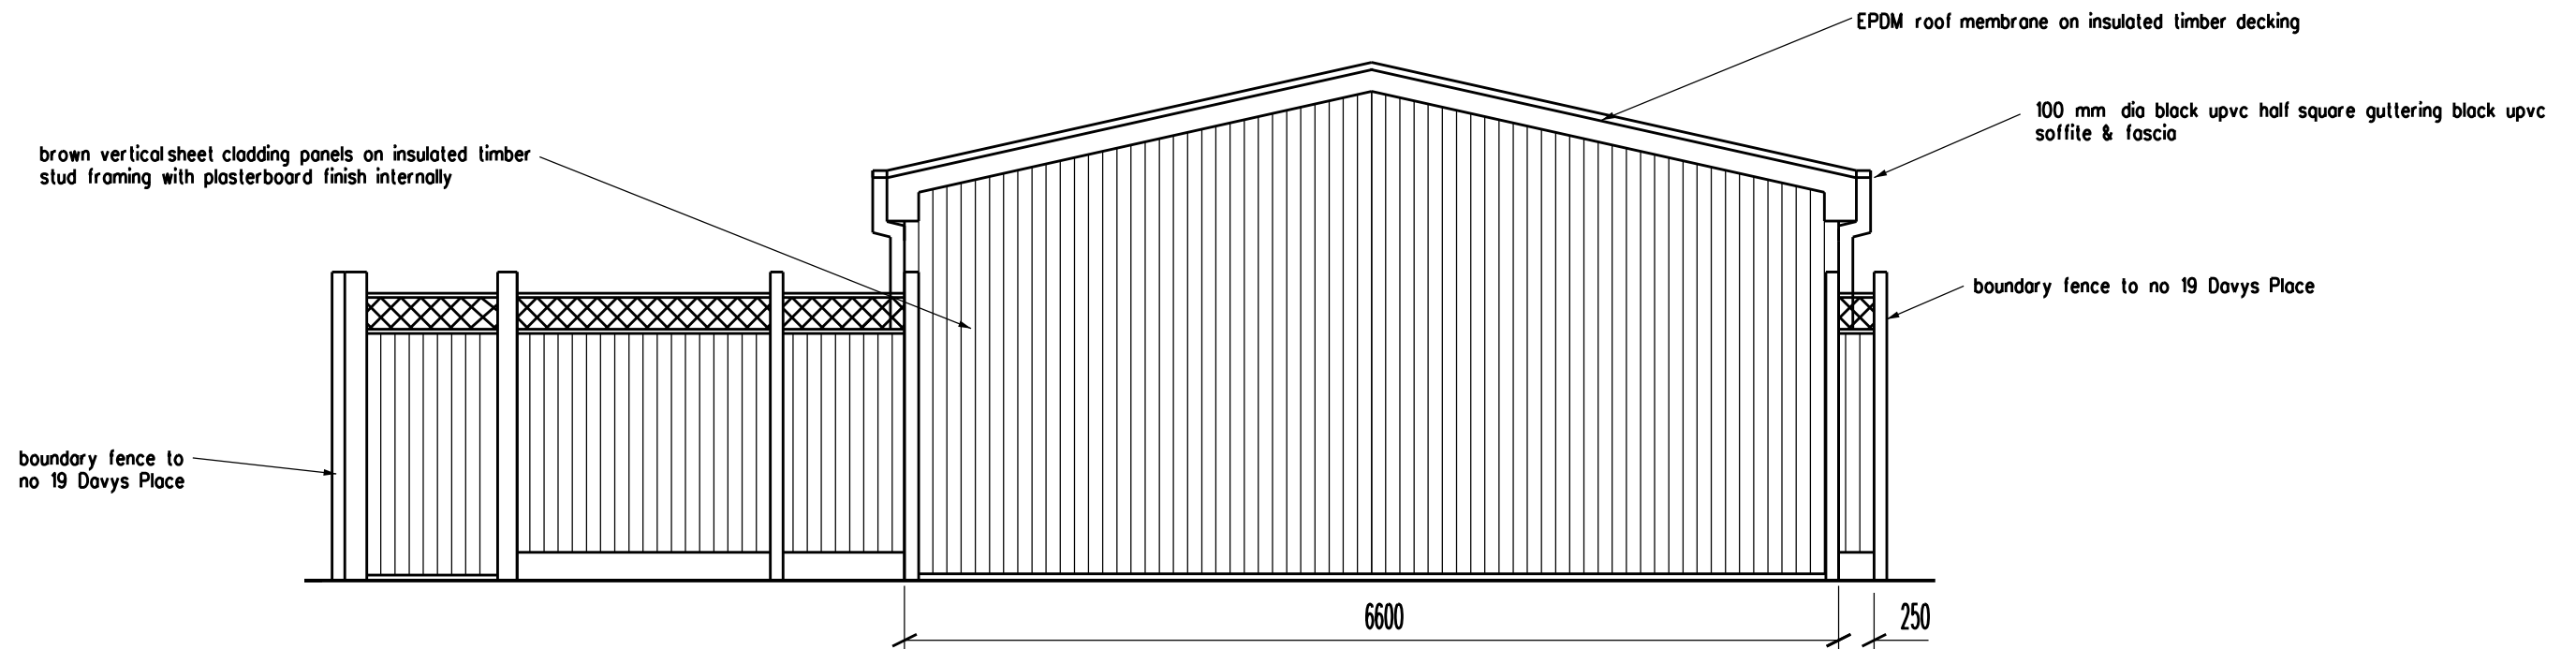

EAST ELEVATION FACING FIELD

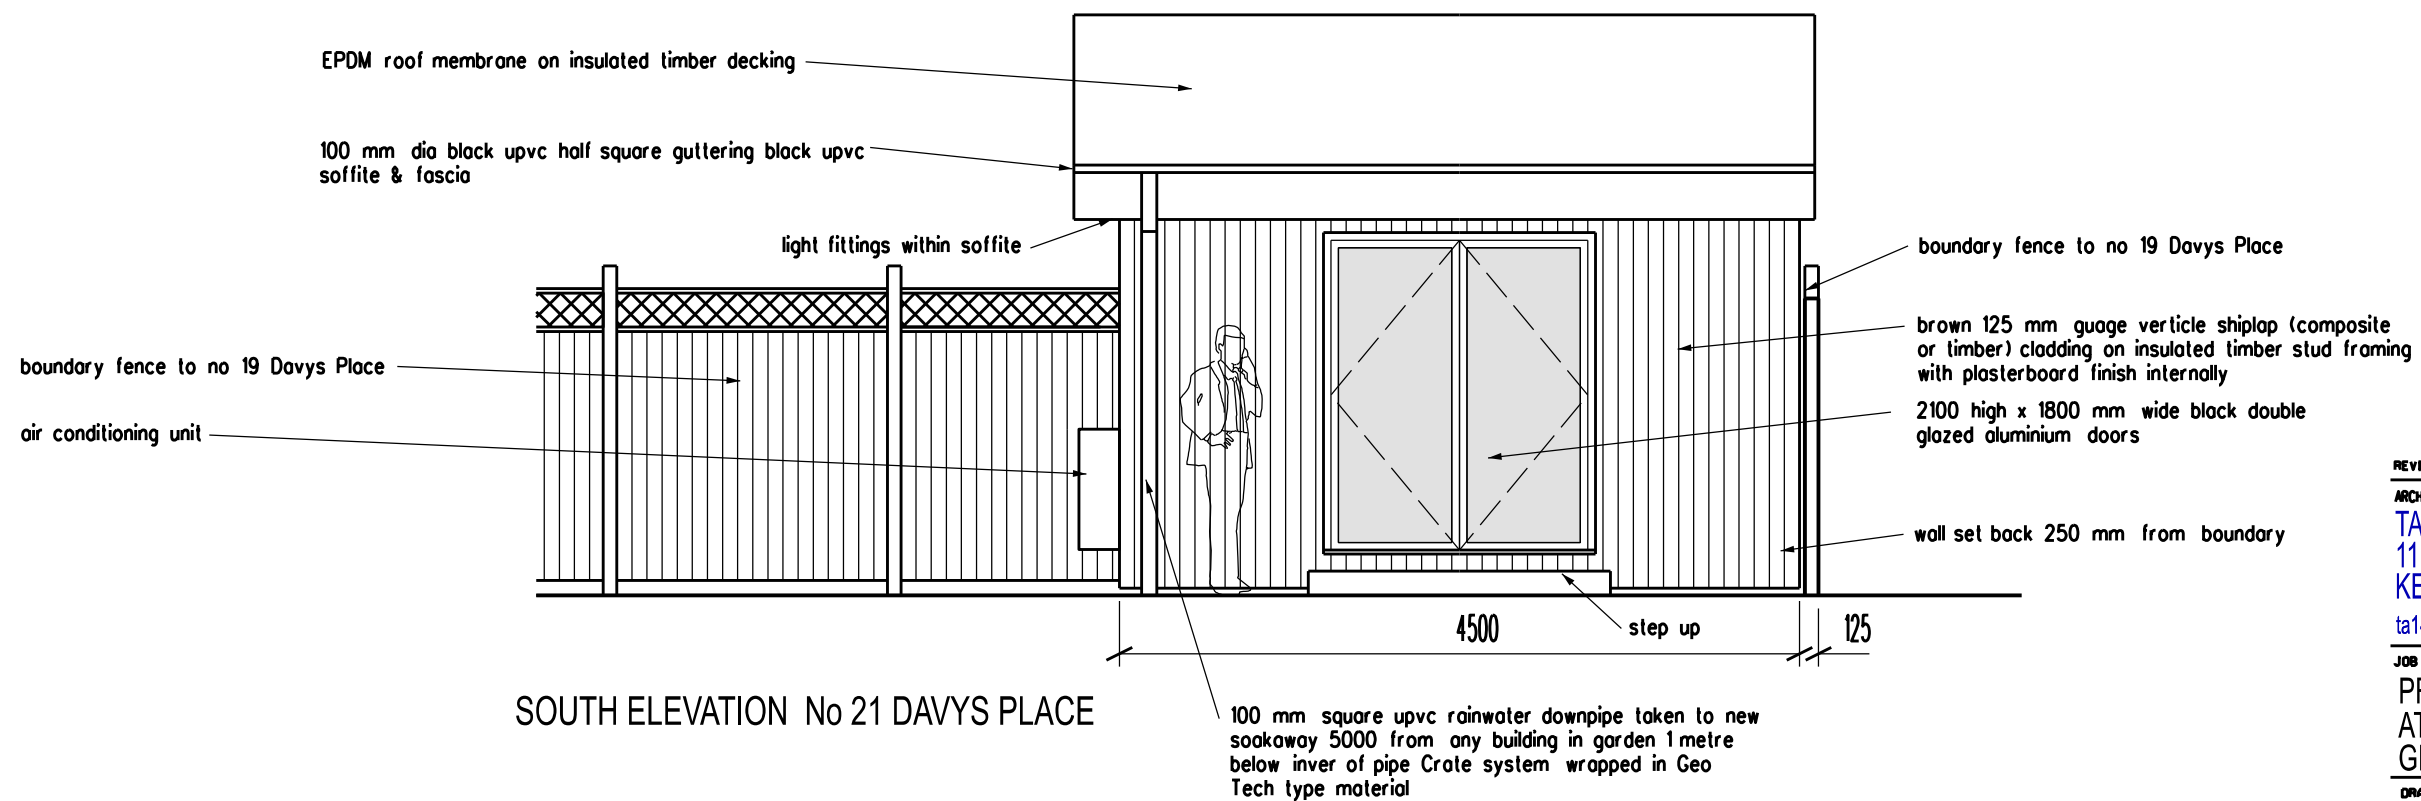

SOUTH ELEVATION No 21 DAVYS PLACE

REVISION	DATE
ARCHITECT	
TA ARCHITECTS 11 JOYDENS WOOD ROAD BEXLEY KENT DA5 2HS Tel 07905 130591 ta140256@googlemail.com	
JOB	
PROPOSED SUMMER HOUSE AT 19 DAVYS PLACE GRAVESEND KENT DA12 4DL	
DRAWING	
PROPOSED ELEVATIONS	

SCALE	DATE
1:50 AT A3	MAY 2026
DRAWING NO.	
JA/06	

