


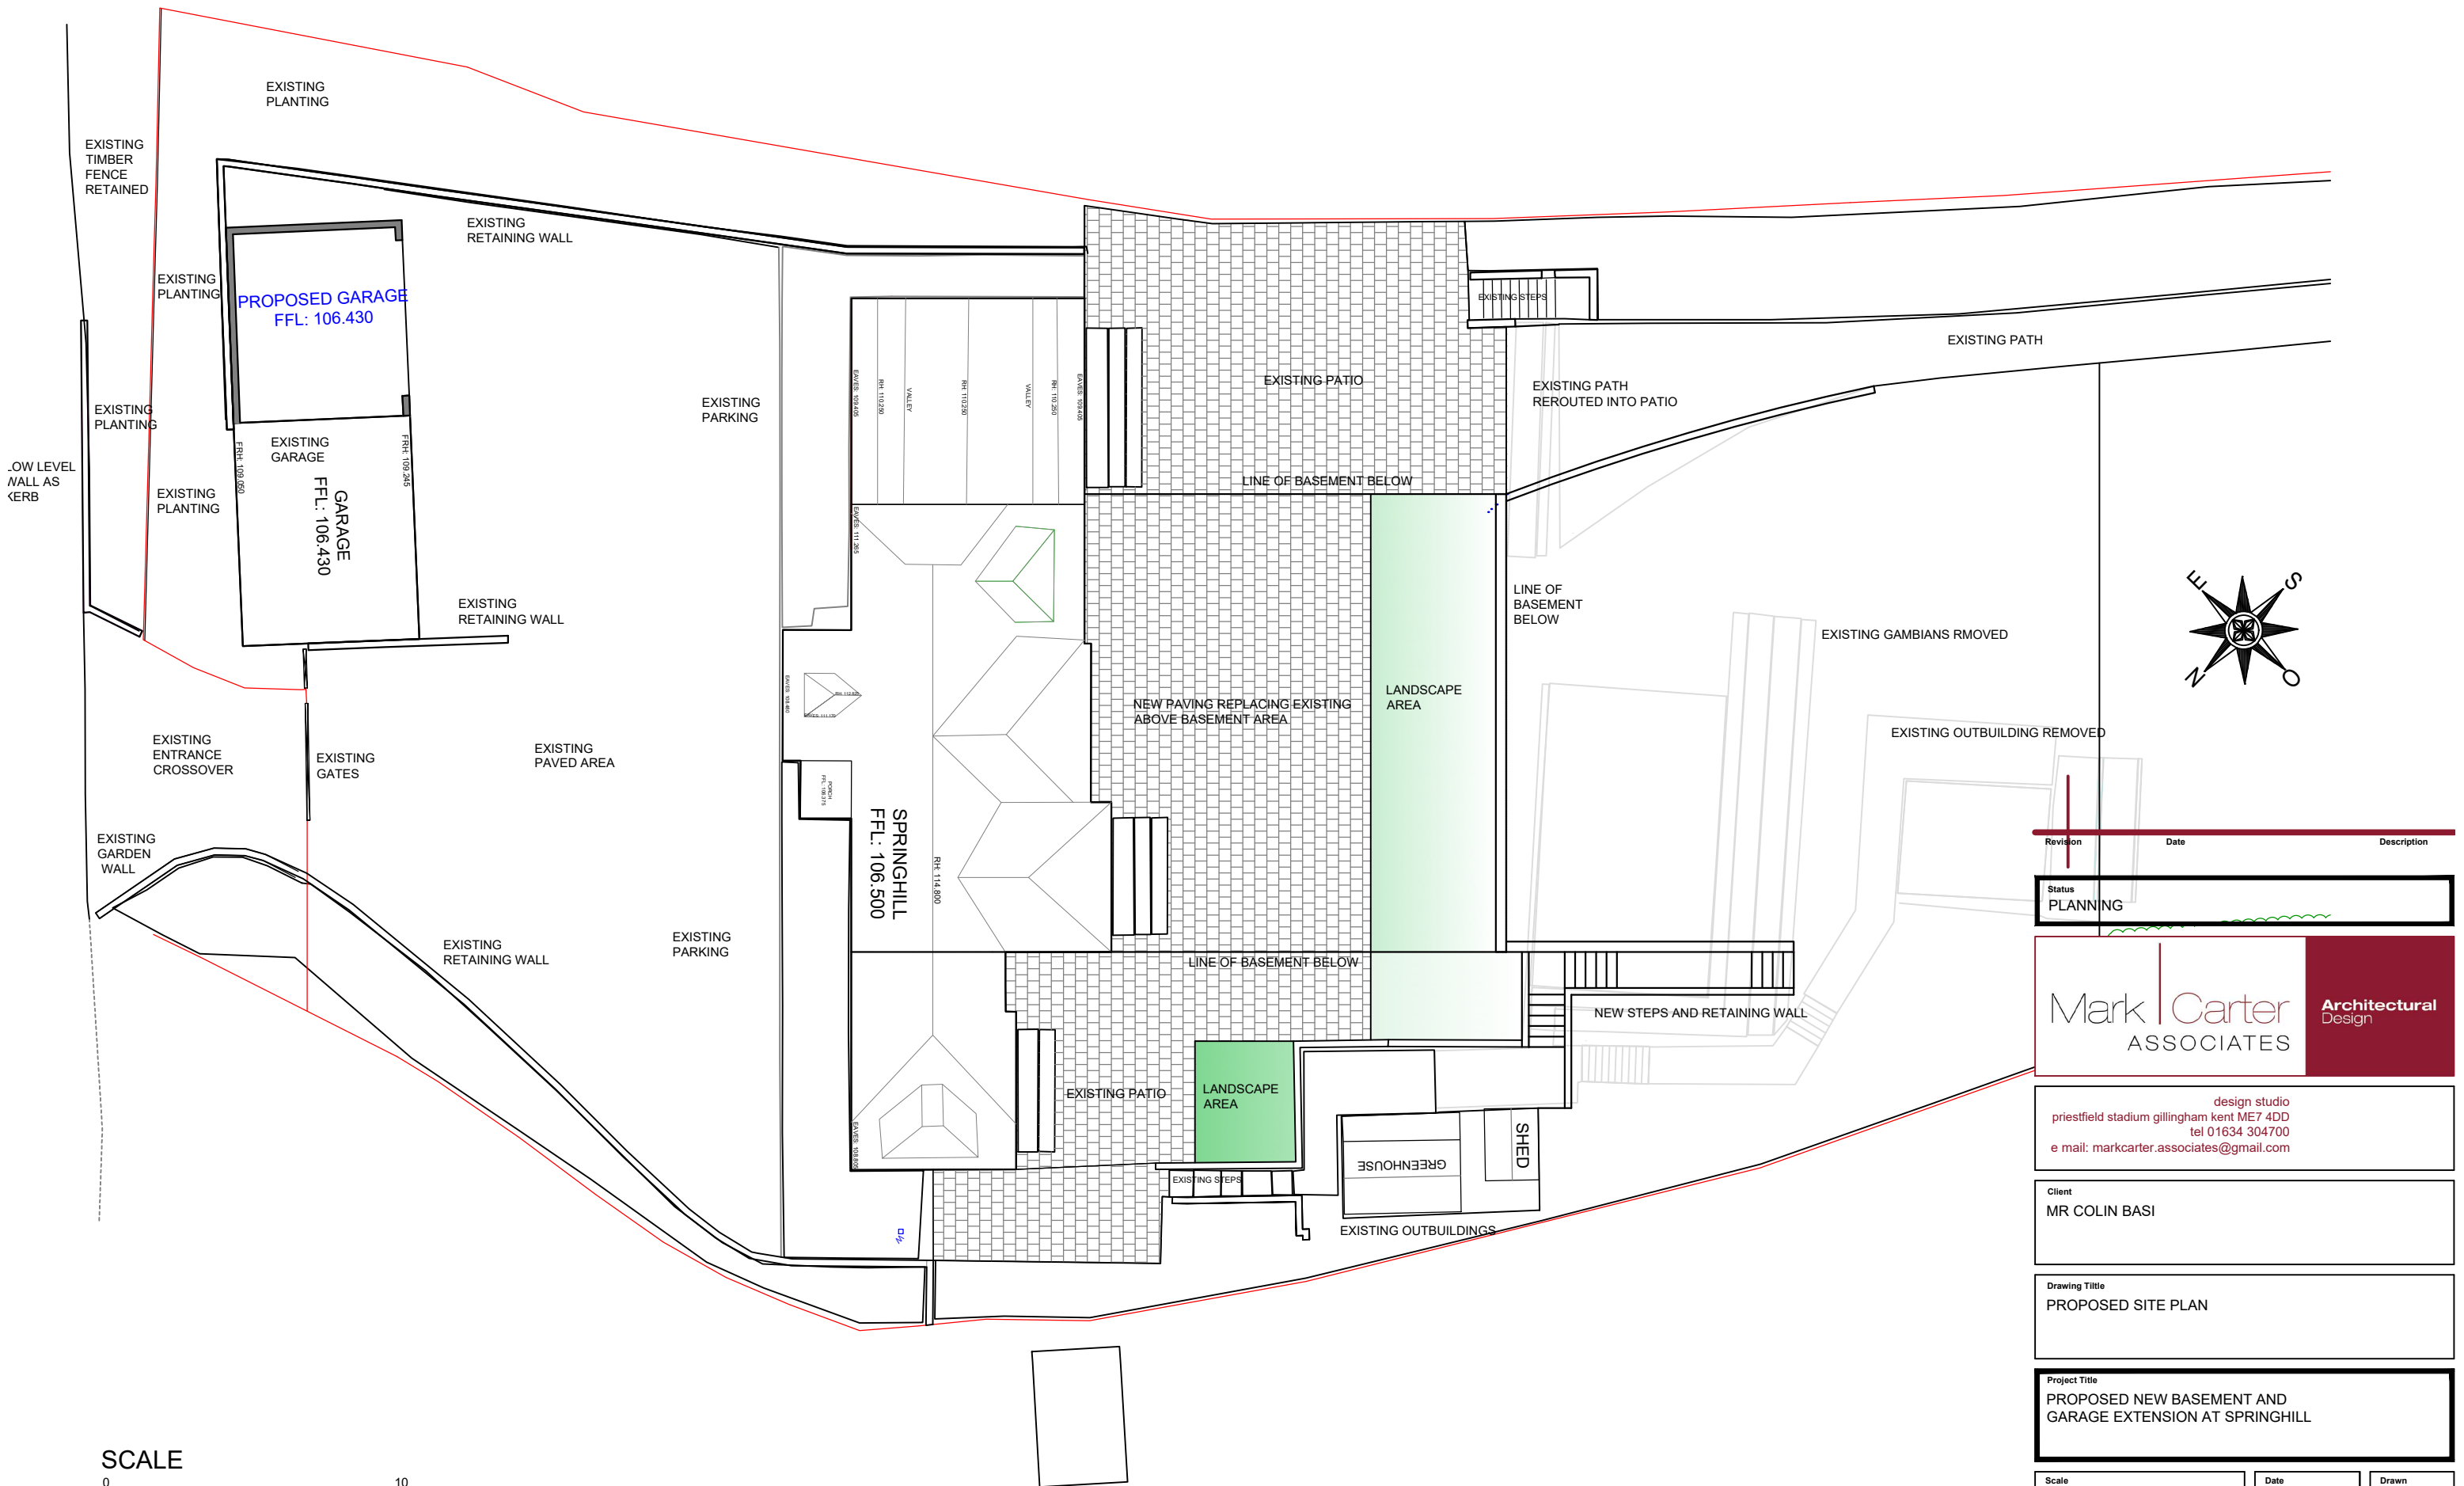

Revision	Date	Description
----------	------	-------------

Status
PLANNING

Mark | Carter
ASSOCIATES

Architectural
Design

design studio
priestfield stadium gillingham kent ME7 4DD
tel 01634 304700
e mail: markcarter.associates@gmail.com

Client
MR COLIN BASI

Drawing Title
PROPOSED SITE PLAN

Project Title
PROPOSED NEW BASEMENT AND
GARAGE EXTENSION AT SPRINGHILL

Scale	Date	Drawn
1:200	NOV 25	MC

Drawing No	Rev
3587 - 005	D

