



Existing and Proposed front elevation




Existing Garage Elevation

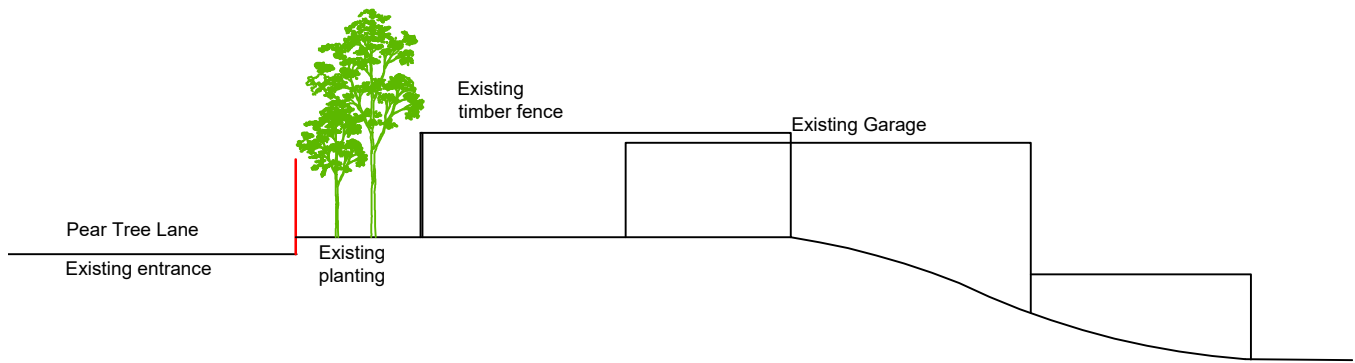

Existing section through entrance gates

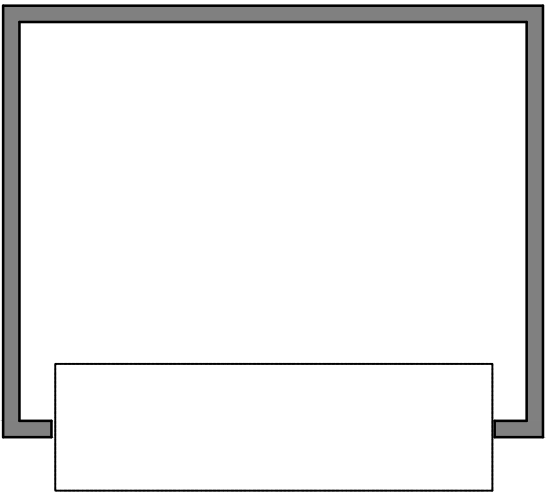

Existing Garage Plan

 

Revision	Date	Description
----------	------	-------------

Status
PLANNING

Mark | Carter
ASSOCIATES

Architectural
Design

design studio
priestfield stadium gillingham kent ME7 4DD
tel 01634 304700
e mail: markcarter.associates@gmail.com

Client
MR COLIN BASI

Drawing Title
EXISTING GARAGE

Project Title
PROPOSED NEW BASEMENT AND
GARAGE EXTENSION AT SPRINGHILL

Scale 1:100	Date MARCH 26	Drawn MC
Drawing No 3587 - 009	Rev A	