
 
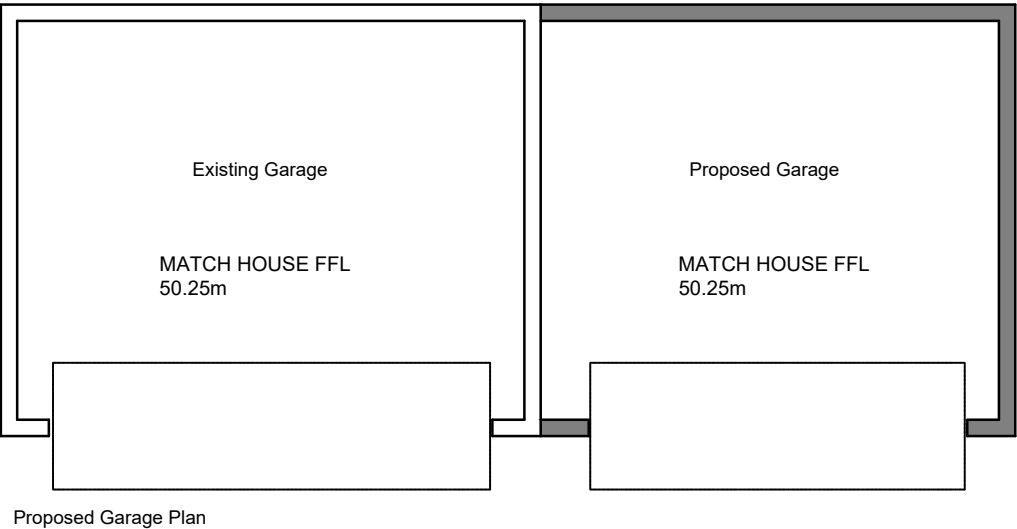
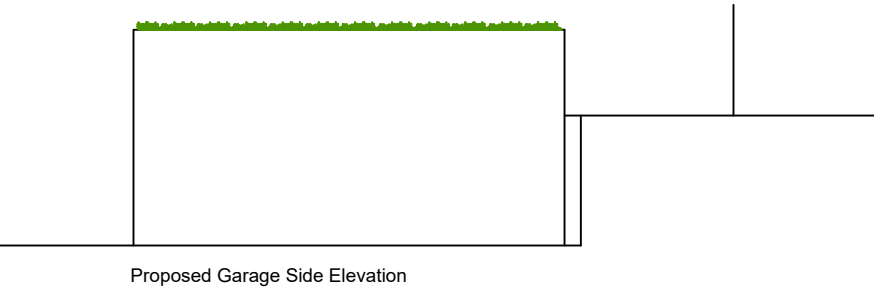


Existing and Proposed front elevation

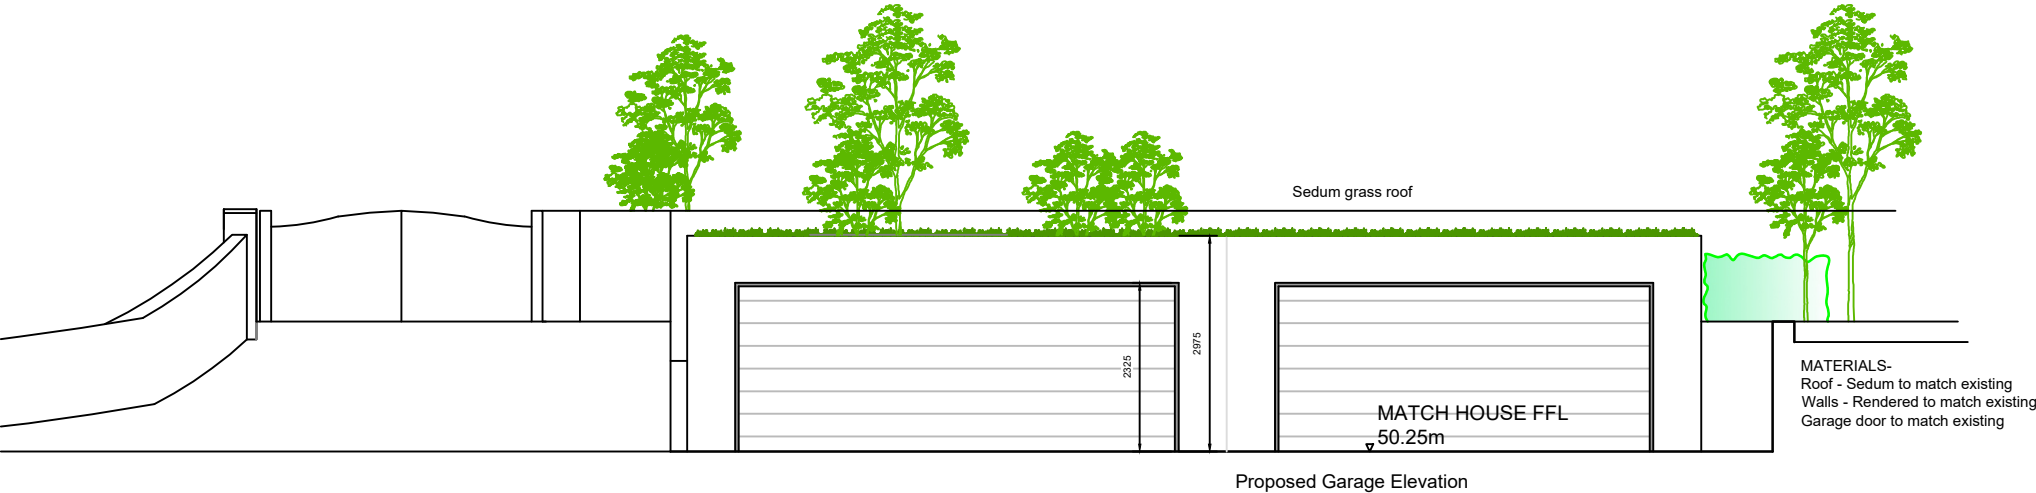

Revision	Date	Description
Status PLANNING		
Mark Carter ASSOCIATES Architectural Design		
design studio priestfield stadium gillingham kent ME7 4DD tel 01634 304700 e mail: markcarter.associates@gmail.com		
Client MR COLIN BASI		
Drawing Title PROPOSED EXISTING GARAGE EXTENSION		
Project Title PROPOSED NEW BASEMENT AND GARAGE EXTENSION AT SPRINGHILL		
Scale 1:100	Date MARCH 26	Drawn MC
Drawing No 3587 - 010		Rev A