


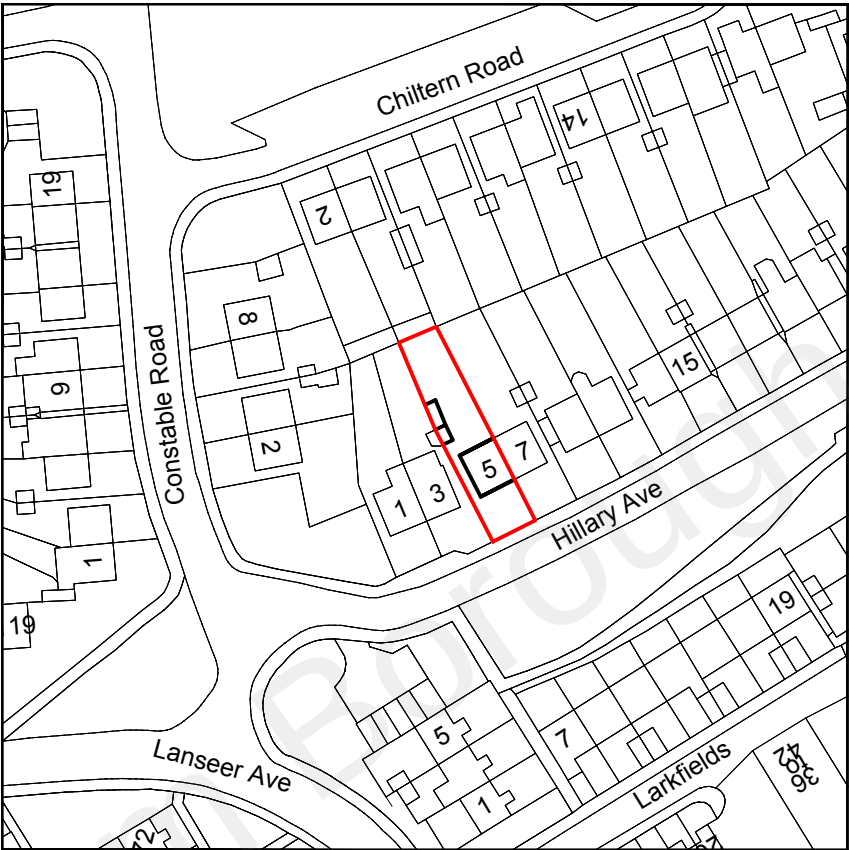

Location Plan

Scale 1:1250




Revision notes:		
Rev:	Date:	Notes:
001		The Contractor must carry out His/Her own measured survey prior to works commencing on site to verify site dimensions and to report any discrepancies to the Designer. Contractor to refer to Building Control Notes. Contractor is responsible for final on site design using on site dimensions. Contractor responsible for on site drainage layout/runs - to be agreed by Building Control prior to Construction starting on site.All Details to be approved by Building Control prior to construction starting on site.

Drawn by:
FD
Client:

Project:
5 Hillary AveNorthfleet, Gravesend DA11 8NS
Drawing Title:
LOCATION PLAN

Date:	No.:
01.12.2021	21-2103
Scale @A3:	Rev:
1:1250	0
Issue:	Page:
PLANNING DRAWING	D01

 

Plan It
Architectural Services

www.planituk.co.uk