


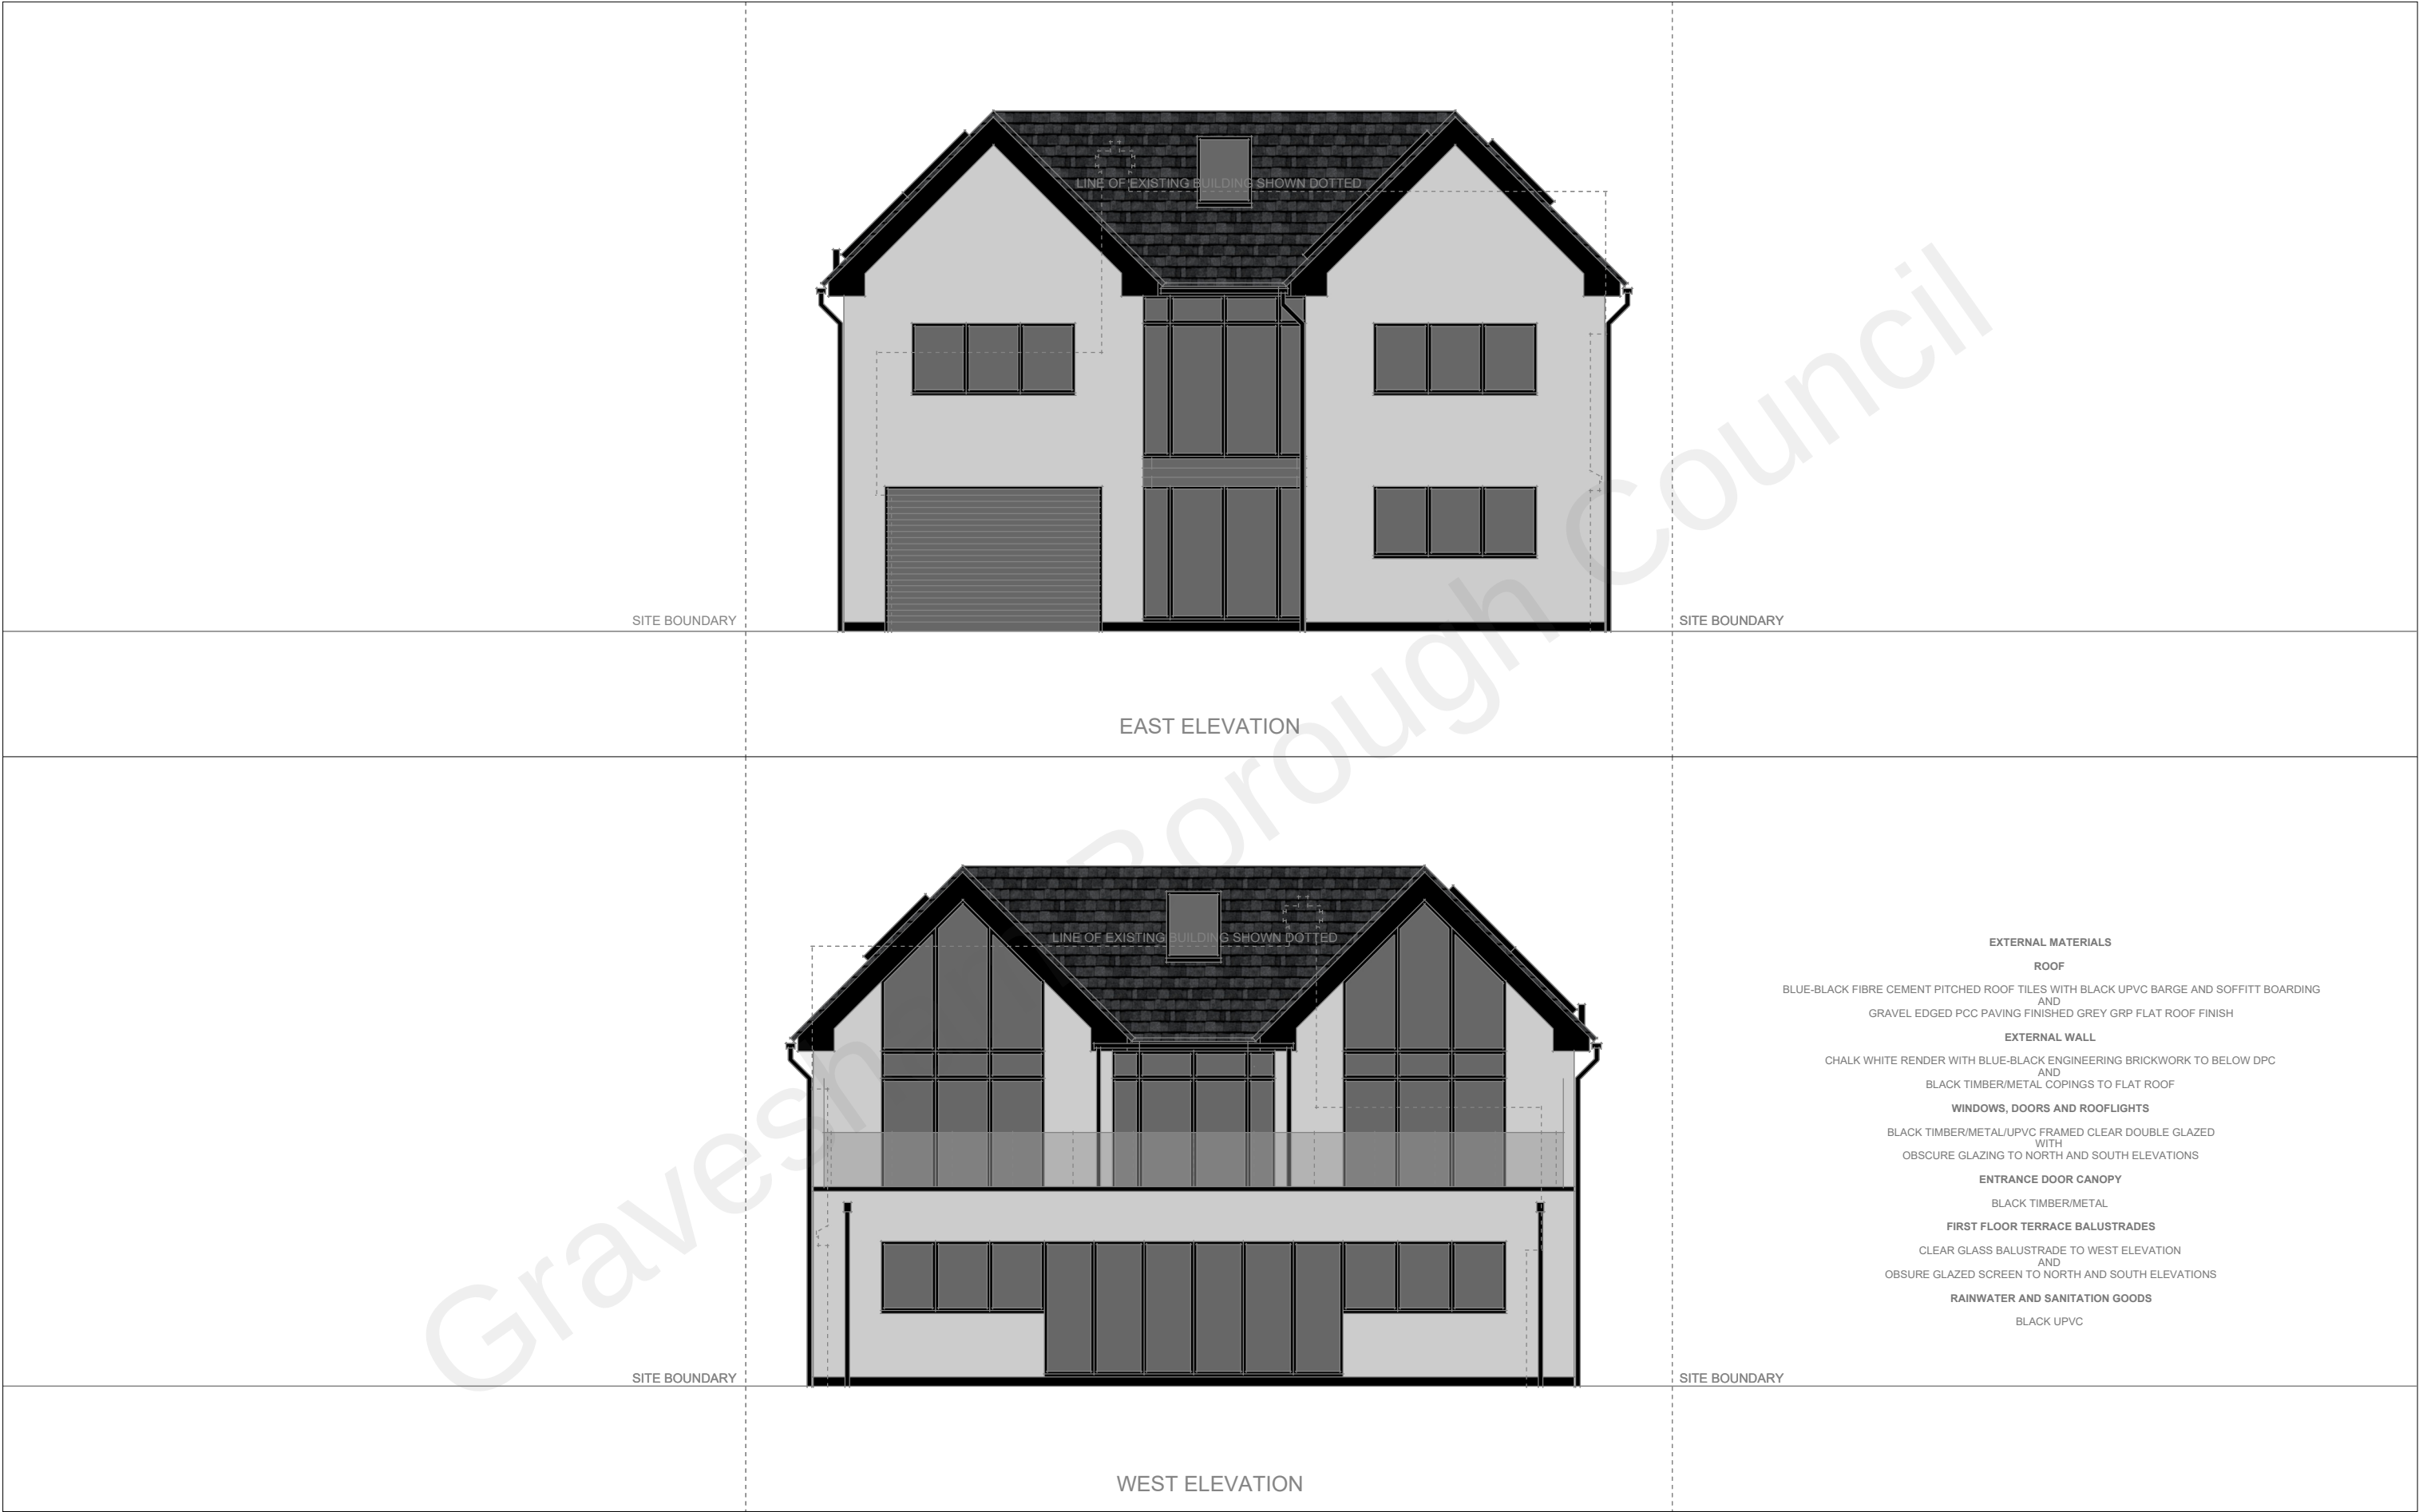

- EXTERNAL MATERIALS**
- ROOF**
- BLUE-BLACK FIBRE CEMENT PITCHED ROOF TILES WITH BLACK UPVC BARGE AND SOFFITT BOARDING
AND
GRAVEL EDGED PCC PAVING FINISHED GREY GRP FLAT ROOF FINISH
- EXTERNAL WALL**
- CHALK WHITE RENDER WITH BLUE-BLACK ENGINEERING BRICKWORK TO BELOW DPC
AND
BLACK TIMBER/METAL COPINGS TO FLAT ROOF
- WINDOWS, DOORS AND ROOFLIGHTS**
- BLACK TIMBER/METAL/UPVC FRAMED CLEAR DOUBLE GLAZED
WITH
OBSCURE GLAZING TO NORTH AND SOUTH ELEVATIONS
- ENTRANCE DOOR CANOPY**
- BLACK TIMBER/METAL
- FIRST FLOOR TERRACE BALUSTRADES**
- CLEAR GLASS BALUSTRADE TO WEST ELEVATION
AND
OBSCURE GLAZED SCREEN TO NORTH AND SOUTH ELEVATIONS
- RAINWATER AND SANITATION GOODS**
- BLACK UPVC

Steve Baker Architect
78 Pound Road East Peckham Tonbridge Kent TN12 5BJ
18 Hatton Place London EC1M 8RU
T: +44 (0)1622 870275
E: contact@stevebakerarchitect.com
W: www.stevebakerarchitect.com


S	R	Date	Description

Note - Do not scale from this drawing. All dimensions must be checked on site by the contractor and any discrepancies reported immediately.



MR and MRS S. PHAGURA

© COPYRIGHT 2022 STEVE BAKER ARCHITECT
Ordnance Survey. © Crown Copyright 2022. All rights reserved.
Supplied by ReQuestAPlan Licence number 0100042766.

 

Client:
MR and MRS S. PHAGURA
Project Title:
WROTHAM ROAD, MEOPHAM
Status: PLANNING Stage: P Scale: 1:50/100 Sheet: A1/A3

Drawing Title:
PROPOSED EAST AND WEST ELEVATIONS
Project No: A22190 Disc: A Building: - Package: - Drawing No: 1131 Revision: -