
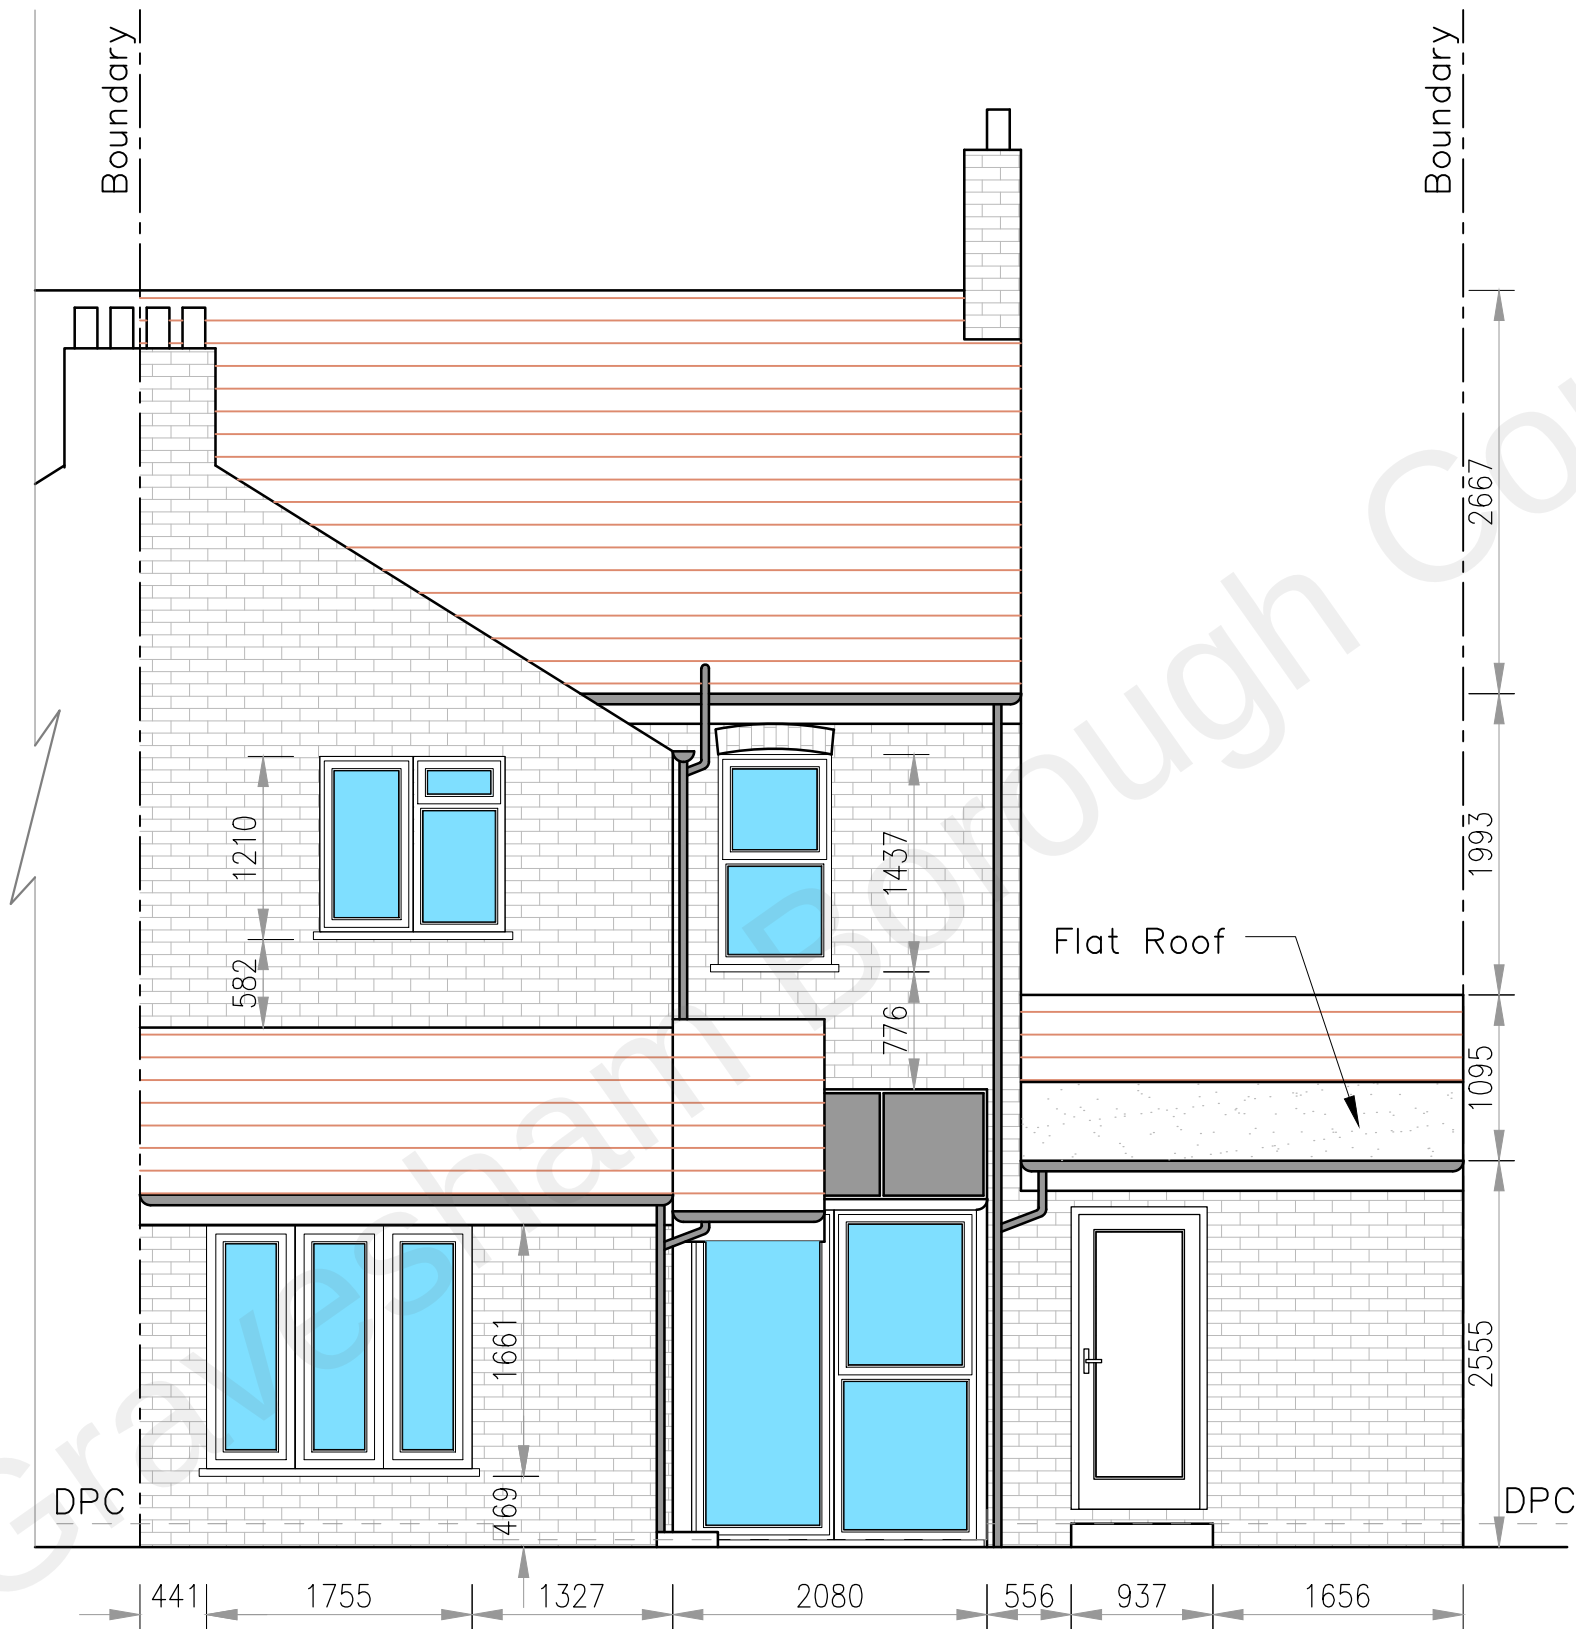


Scale Rule 1 : 50

 

Existing Rear Elevation

NOTES

Do not scale this drawing.

All dimensions to be checked on site prior to commencement or manufacture

Copyright always remains with TSJ Drawings and is protected by the Copyrights Act Section 47 1988 Act.

Written permission must be obtained from TSJ Drawings to use these drawings by any Third Party in advance of such use.

THIS DRAWING IS TO BE READ IN CONJUNCTION WITH THE FOLLOWING DRAWINGS 01, 02, 03, 04, 10, 11, 12

| Rev | Date | By | Ck | Comment |
|-----|------|----|----|---------|
|     |      |    |    |         |
|     |      |    |    |         |
Unit 8  
48A Upper Fant Road  
Maidstone  
Kent  
ME16 8DN  
Tel : 01622 715588  
email : info@tsjdrawings.co.uk  
website : www.tsjdrawings.co.uk

Client  
Mr & Mrs M. Hooper

Site Address  
The Hendleys  
The Ridgeway,  
Shorne.  
Kent.  
DA12 3LN

Drawing Title  
Existing  
Rear Elevation

Status  
Planning

|                   |                  |
|-------------------|------------------|
| Scale<br>1/50 @A3 | Date<br>01/10/21 |
| Designed by<br>SJ | Drawn by<br>HD   |
| Checked by<br>SJ  | Approved by<br>- |

|                                   |           |
|-----------------------------------|-----------|
| Drawing No.<br>21/1176/HD/04/REAR | Rev.<br>B |
|-----------------------------------|-----------|