

GENERAL NOTES:

A	Issue For Approval	03/22
No	Revision / Issue	Date

Site :
79 & 79a Leander Drive,
Gravesend,
Kent,
DA12 4NF


Project Title :
Change of Use Class C3
(Residential) to Class E (Dental
Practice)

Client :
Dr. Mikhil Amin
79 & 79a Leander Drive,
Gravesend,
Kent,
DA12 4NF


Do not scale from this drawing. The information may be
suitable for discussion purposes and for obtaining
Planning Approval Only. This drawing is NOT for
construction purposes and should not be relied upon
for any other works. This drawing is copyright and may
not be copied or altered in any way except by way of
written permission from the designers.

Copyright 2020 - 2023

Project Ref No : ABP-LDG79-01	Sheet No : P-8
Date : March 2022	Drawn By : ABP
Scale : 1:100 @ A-3	

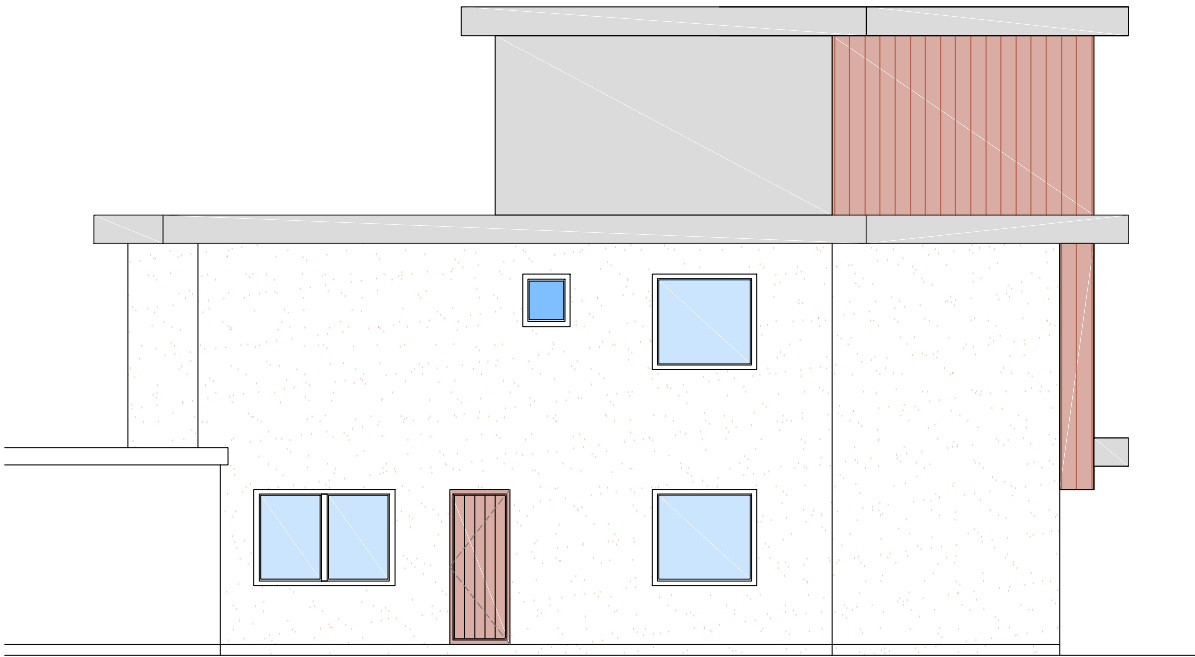


EXISTING & PROPOSED REAR ELEVATION
Scale: 1/100

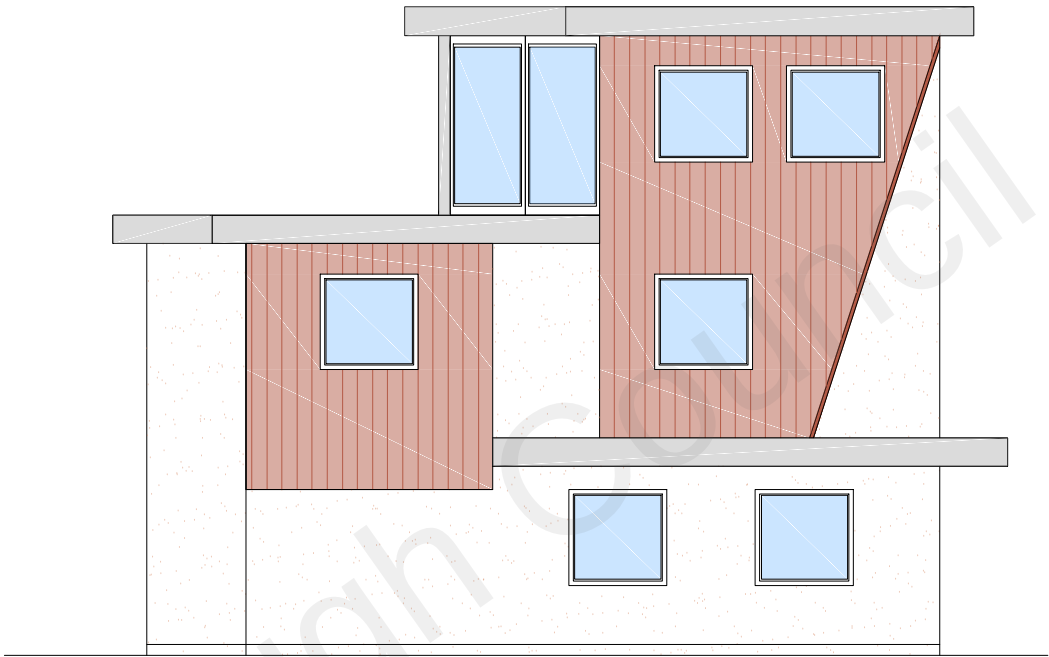

EXISTING & PROPOSED FLANK ELEVATION
Scale: 1/100



EXISTING & PROPOSED FRONT ELEVATION
Scale: 1/100

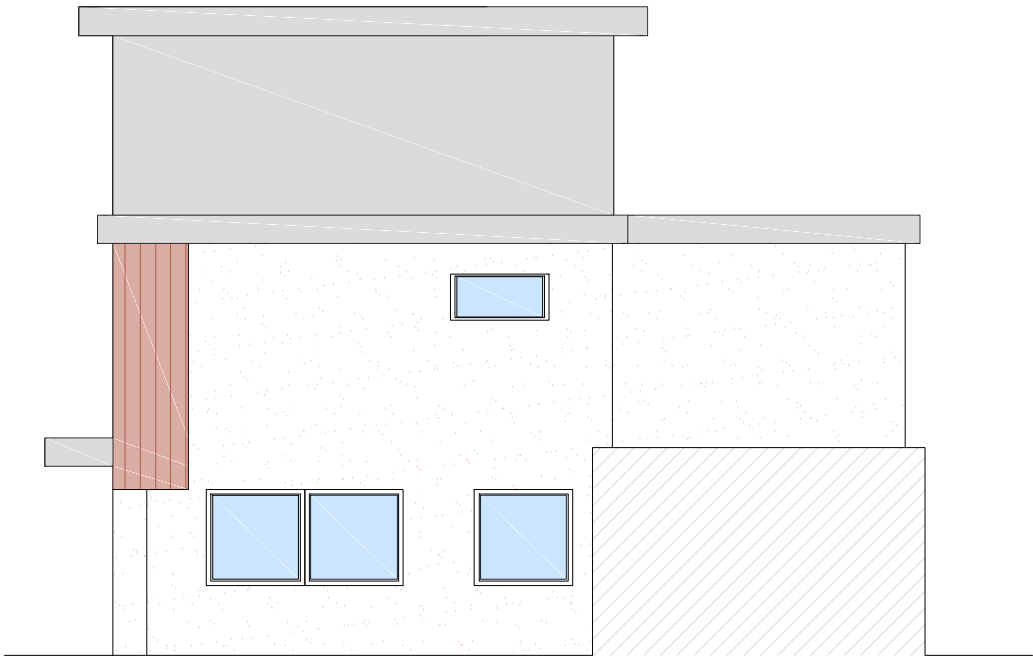

EXISTING & PROPOSED FLANK ELEVATION
Scale: 1/100

NO EXTERNAL CHANGES FROM THE EXISTING