


GENERAL NOTES:

CHANGE OF USE AREA FROM CLASS C3 (Residential) to CLASS E (Dental Practice)

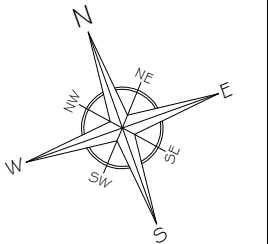

A	Issue For Approval	03/22
No	Revision / Issue	Date

Site :
79 & 79a Leander Drive,
Gravesend,
Kent,
DA12 4NF


Project Title :
Change of Use Class C3
(Residential) to Class E (Dental Practice)

Client :
Dr. Mikhil Amin
79 & 79a Leander Drive,
Gravesend,
Kent,
DA12 4NF


Do not scale from this drawing. The information may be suitable for discussion purposes and for obtaining Planning Approval Only. This drawing is NOT for construction purposes and should not be relied upon for any other works. This drawing is copyright and may not be copied or altered in any way except by way of written permission from the designers.

Copyright 2020 - 2023

Project Ref No : ABP-LDG79-01	Sheet No : P-7
Date : March 2022	Drawn By : ABP
Scale : 1:100 @ A-3	

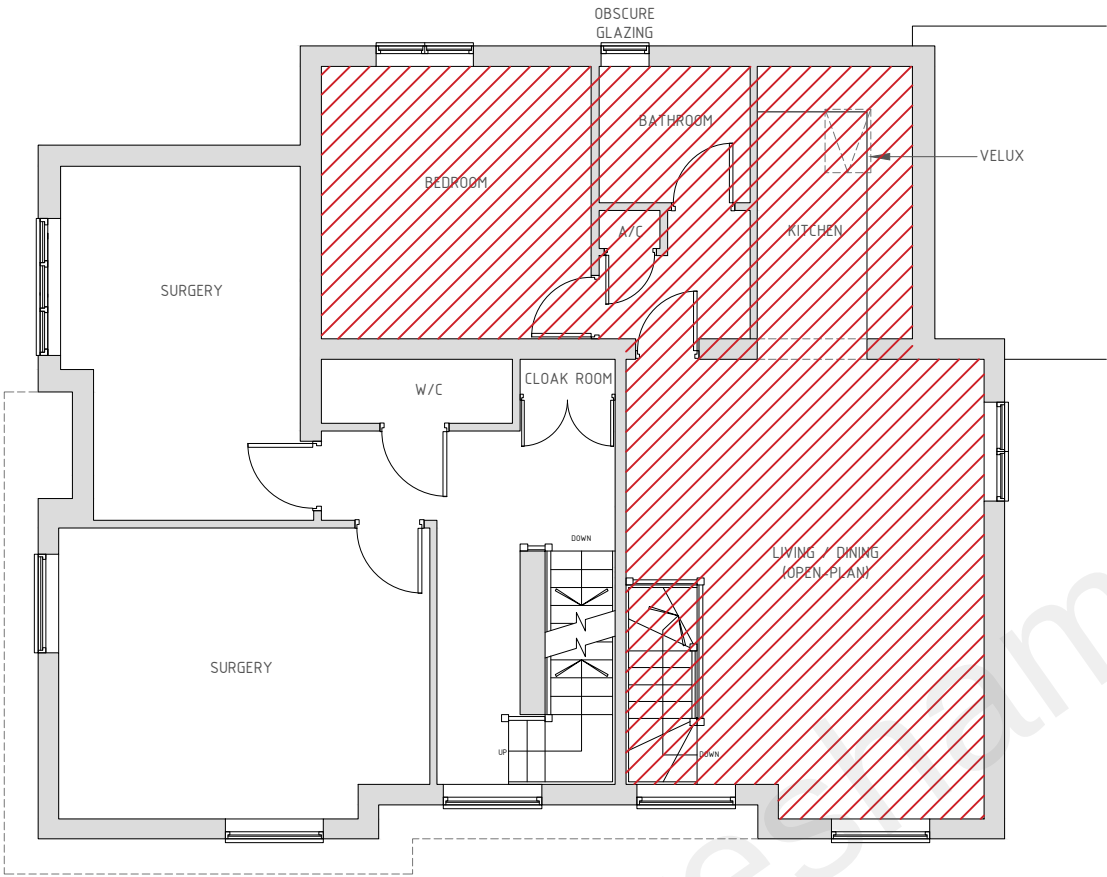

EXISTING FIRST FLOOR PLAN
Scale: 1/100

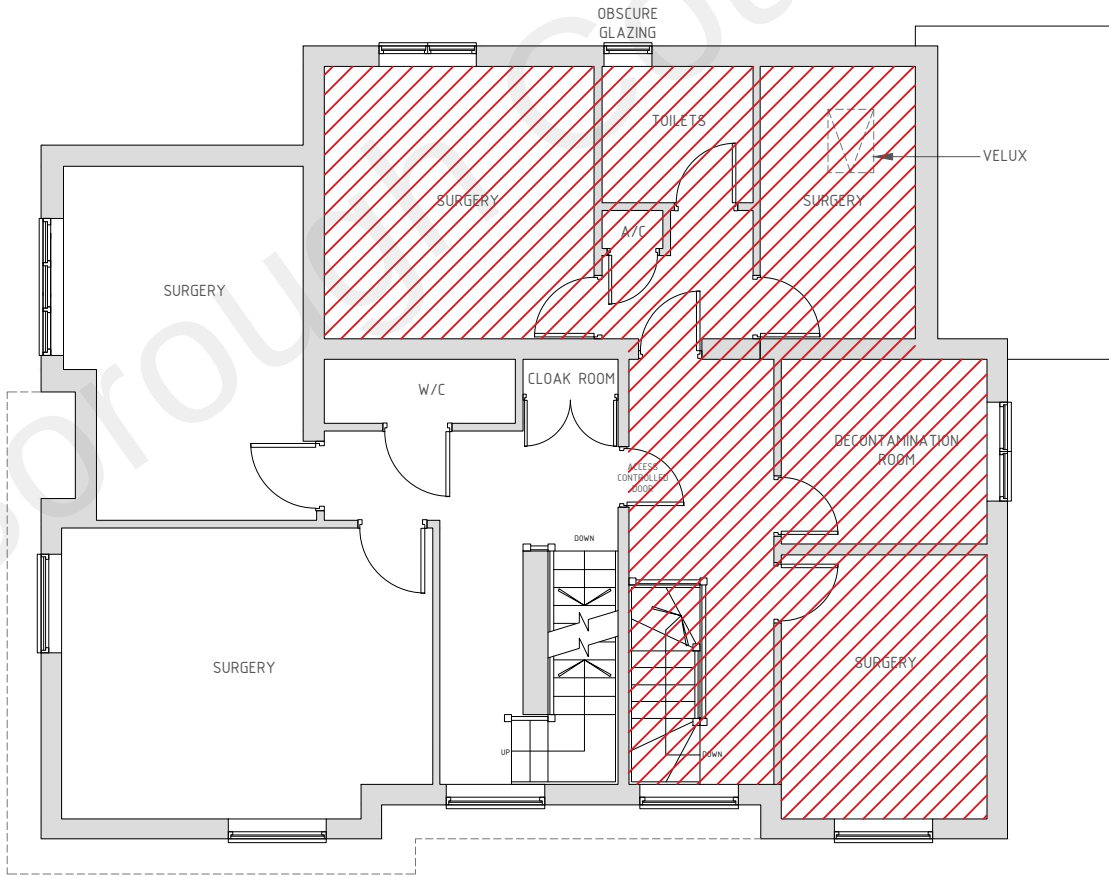

PROPOSED FIRST FLOOR PLAN
Scale: 1/100

NO EXTERNAL CHANGES FROM THE EXISTING