


GENERAL NOTES:

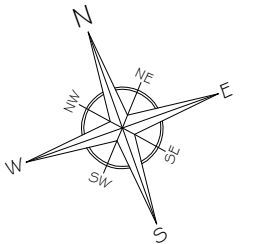

A	Issue For Approval	03/22
No	Revision / Issue	Date

Site :
79 & 79a Leander Drive,
Gravesend,
Kent,
DA12 4NF


Project Title :
Change of Use Class C3
(Residential) to Class E (Dental
Practice)

Client :
Dr. Mikhil Amin
79 & 79a Leander Drive,
Gravesend,
Kent,
DA12 4NF

Do not scale from this drawing. The information may be
suitable for discussion purposes and for obtaining
Planning Approval Only. This drawing is NOT for
construction purposes and should not be relied upon
for any other works. This drawing is copyright and may
not be copied or altered in any way except by way of
written permission from the designers.

Copyright 2020 - 2023

Project Ref No : ABP-LDG79-01	Sheet No : P-3
Date : March 2022	Drawn By : ABP
Scale : 1:50 @ A-3	

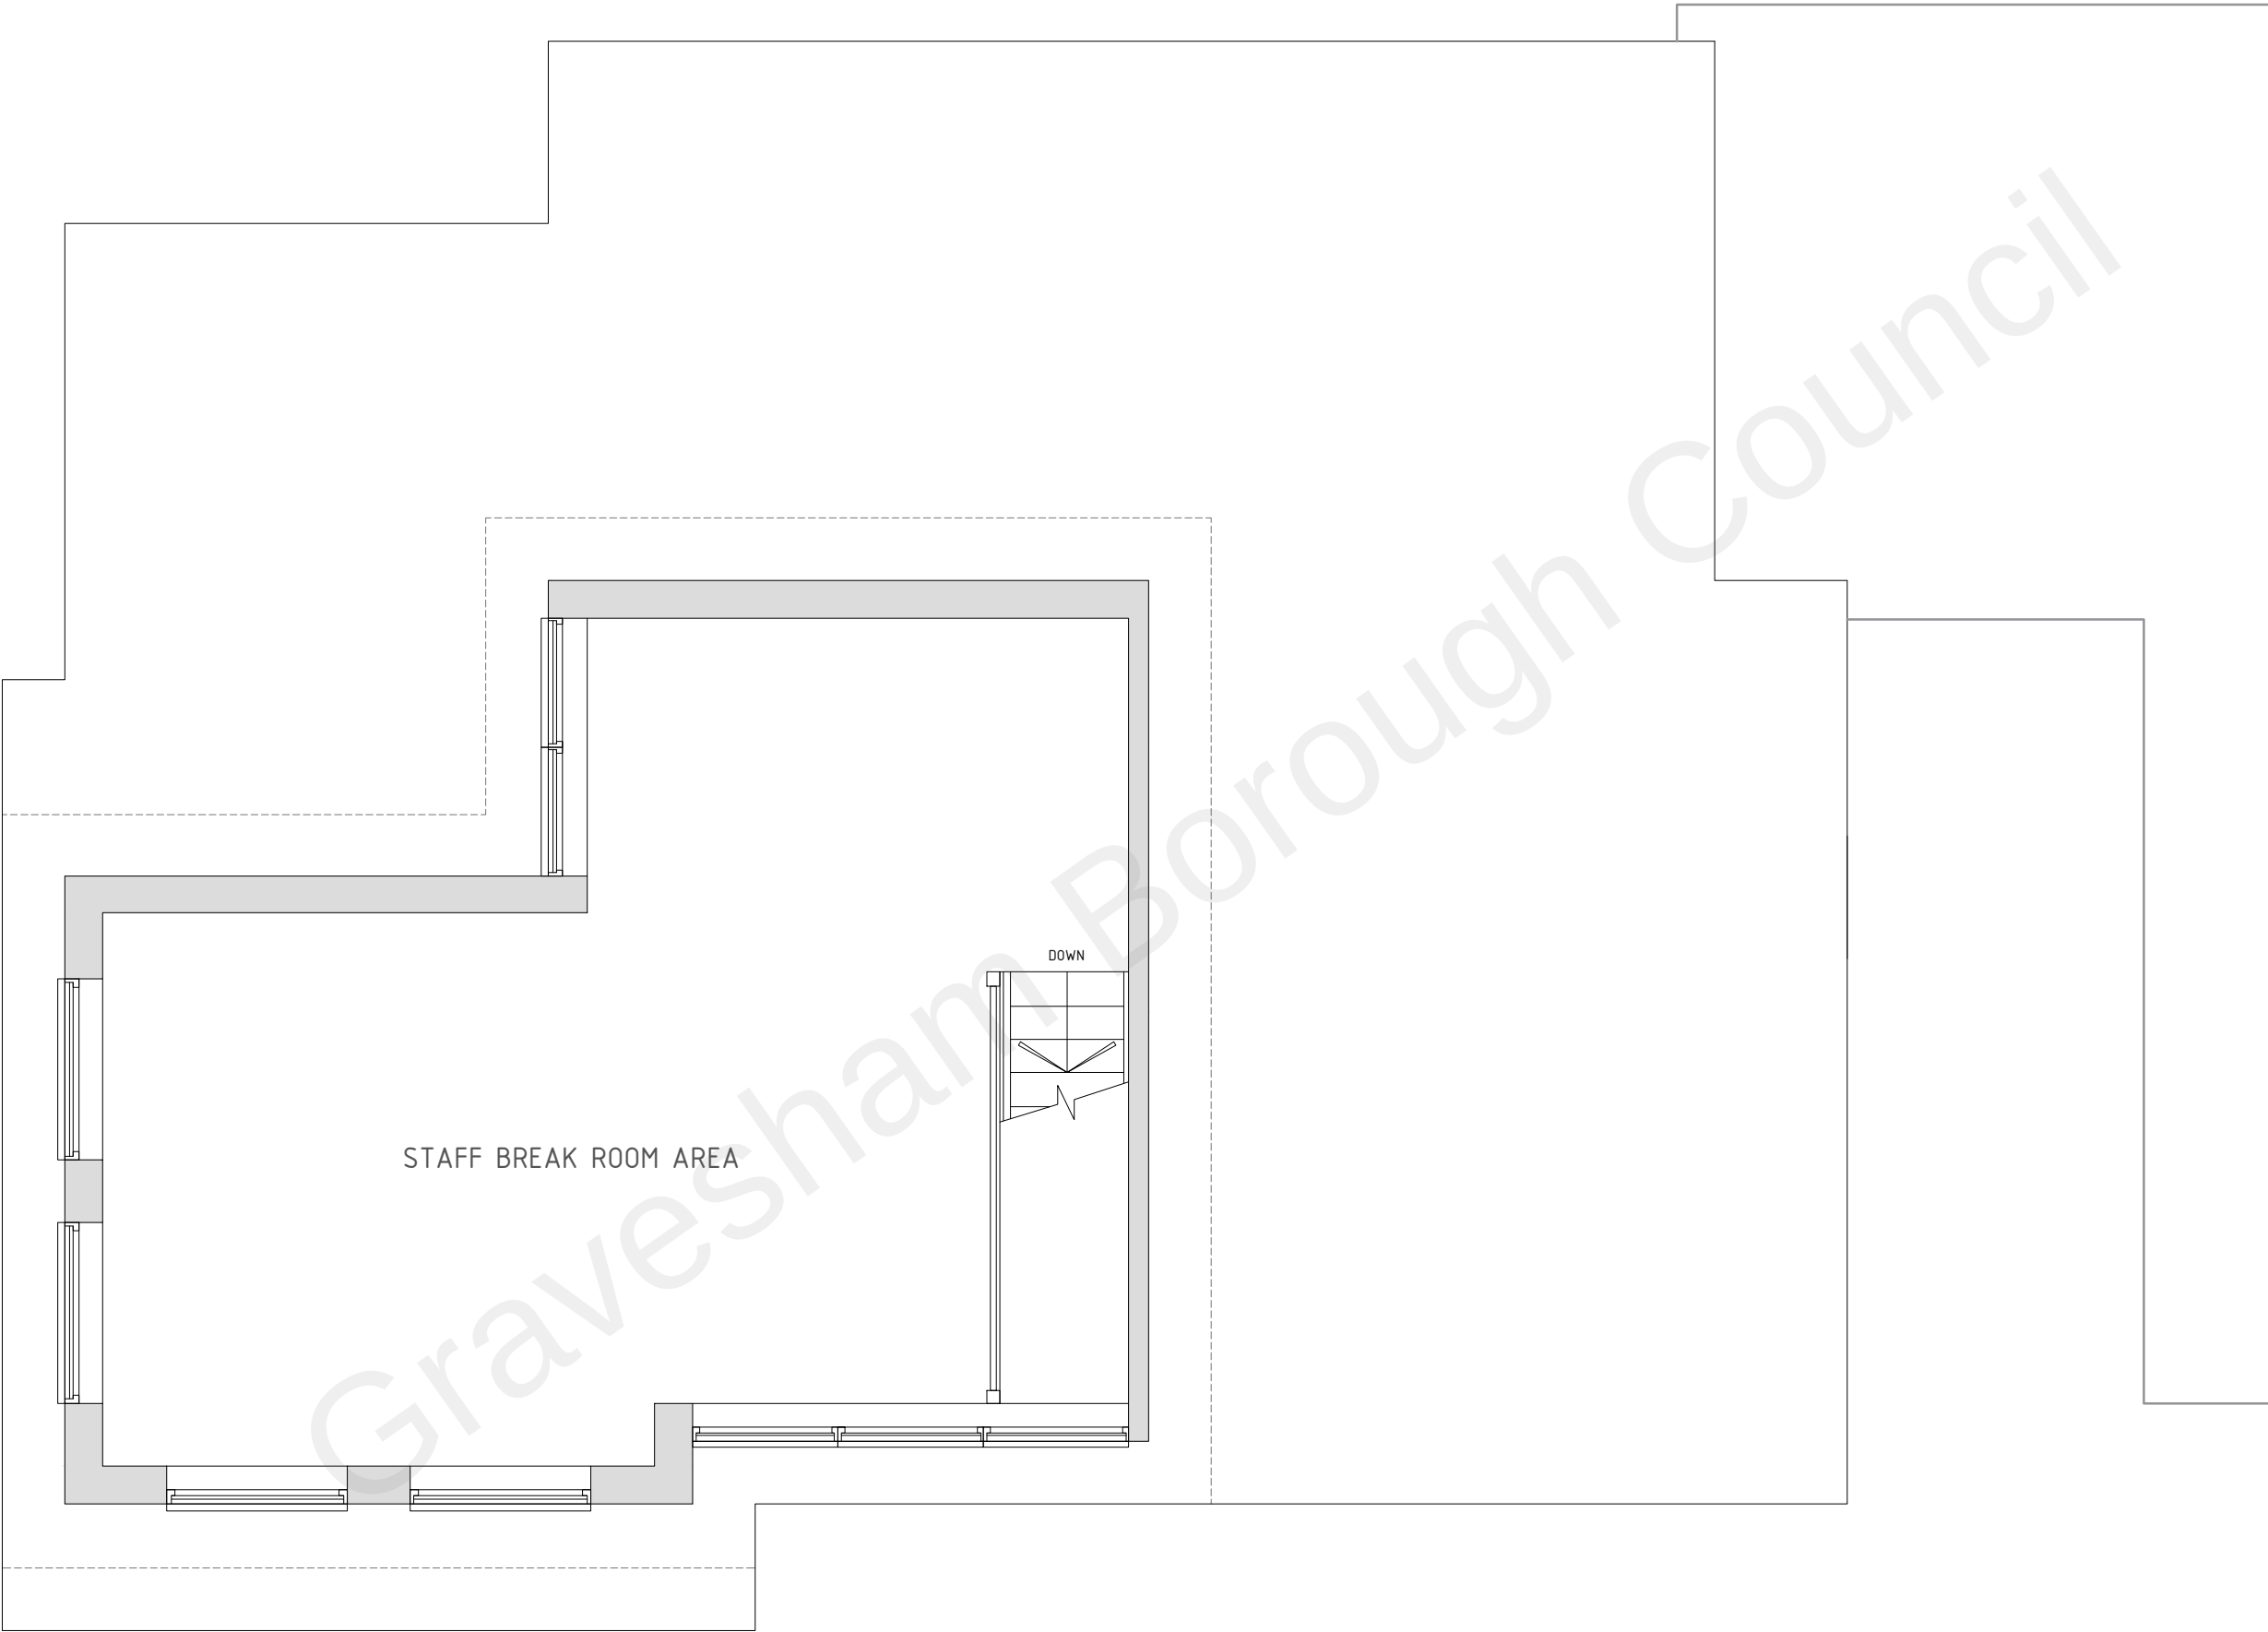

SCALE: 1:50

EXISTING SECOND FLOOR PLAN
Scale: 1/50