



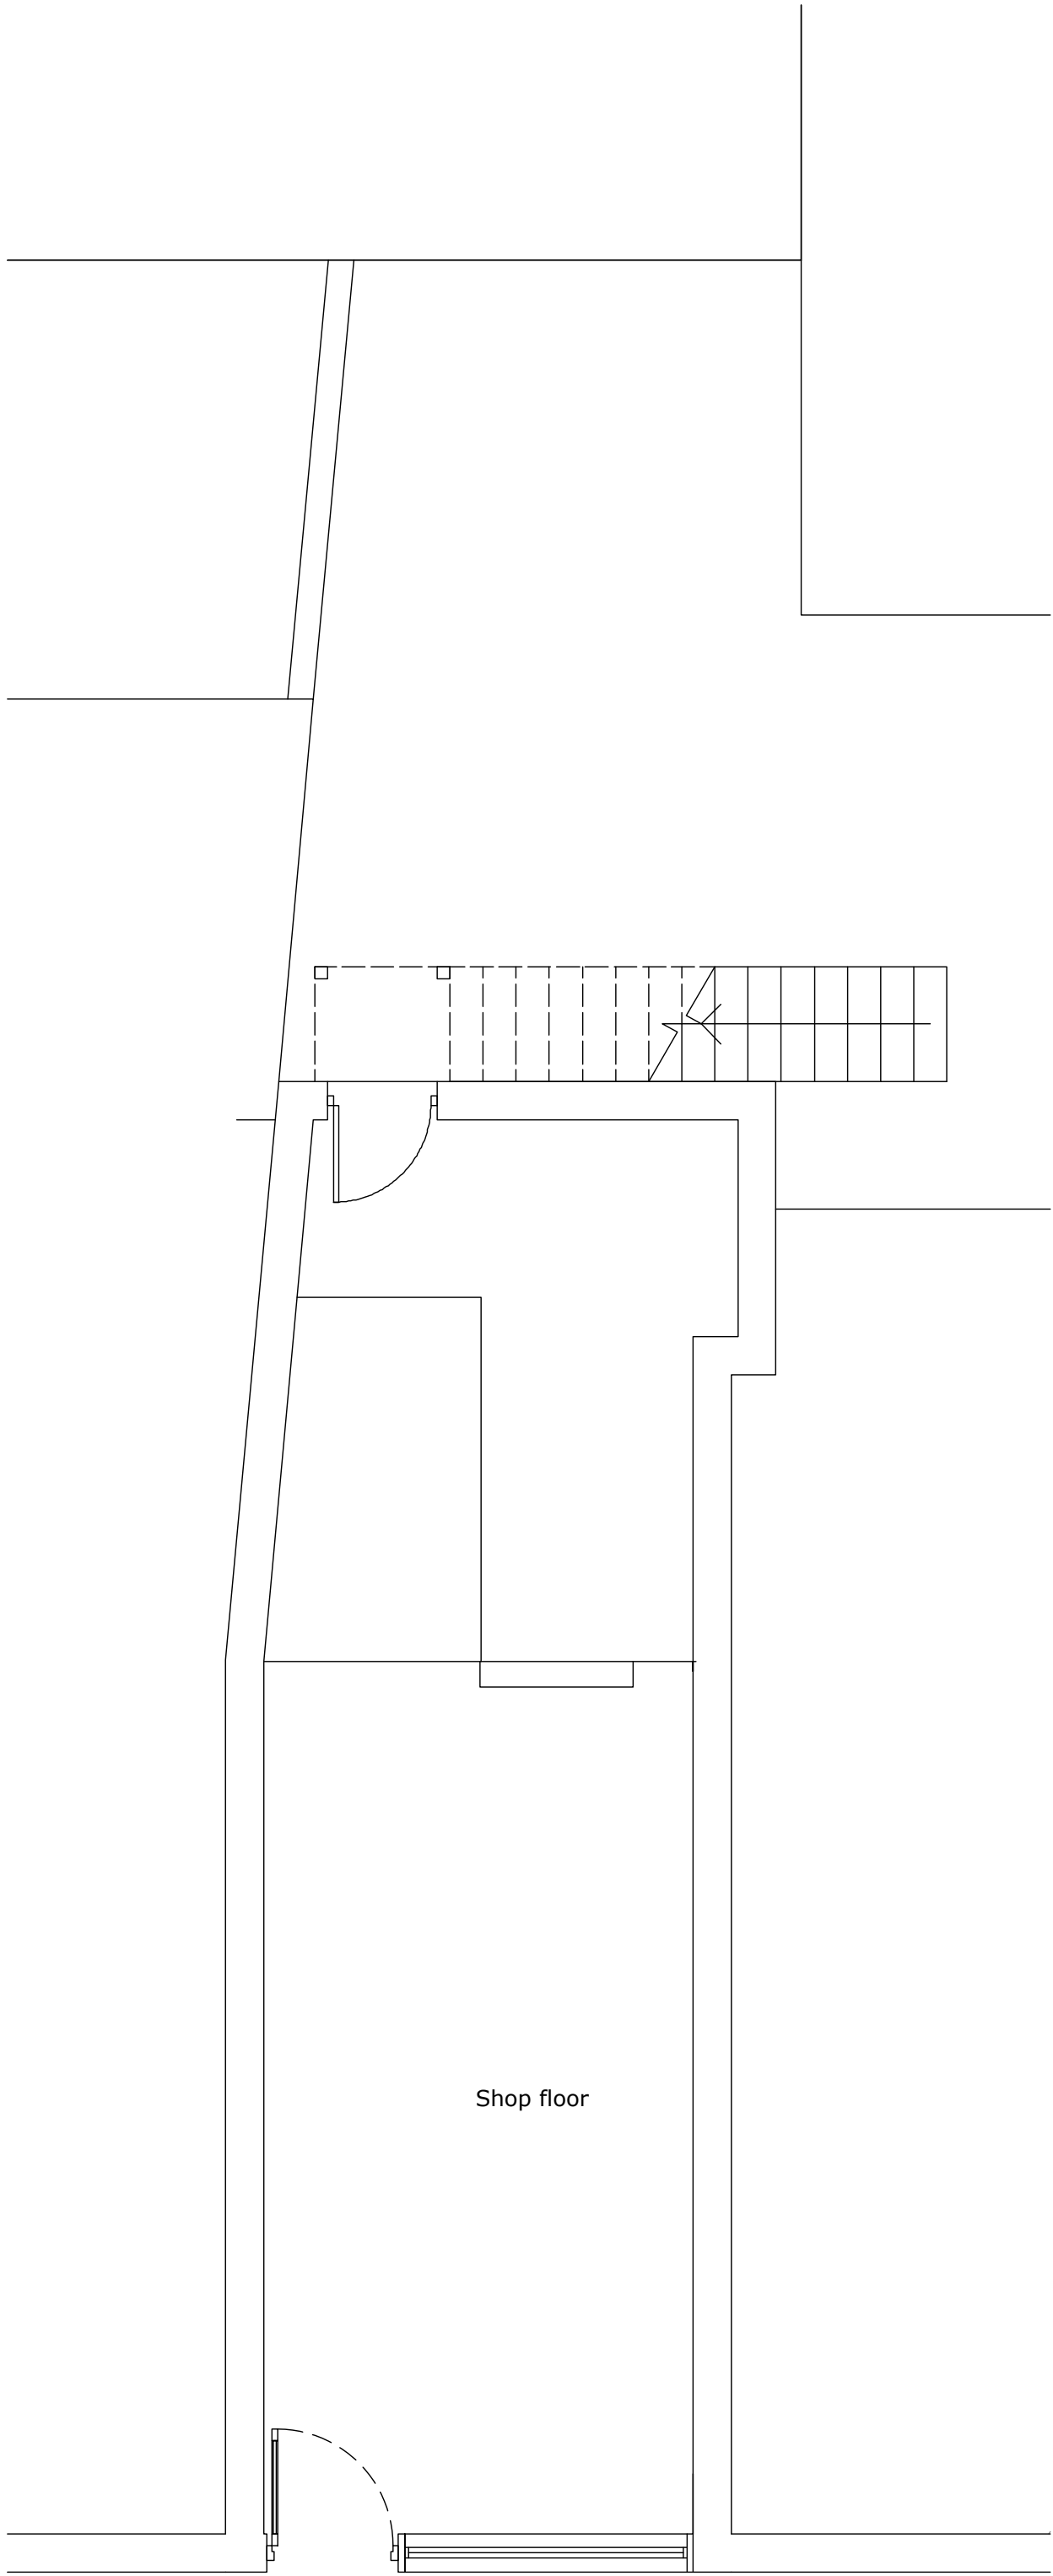


GROUND FLOOR
EXISTING SCALE: 1:50

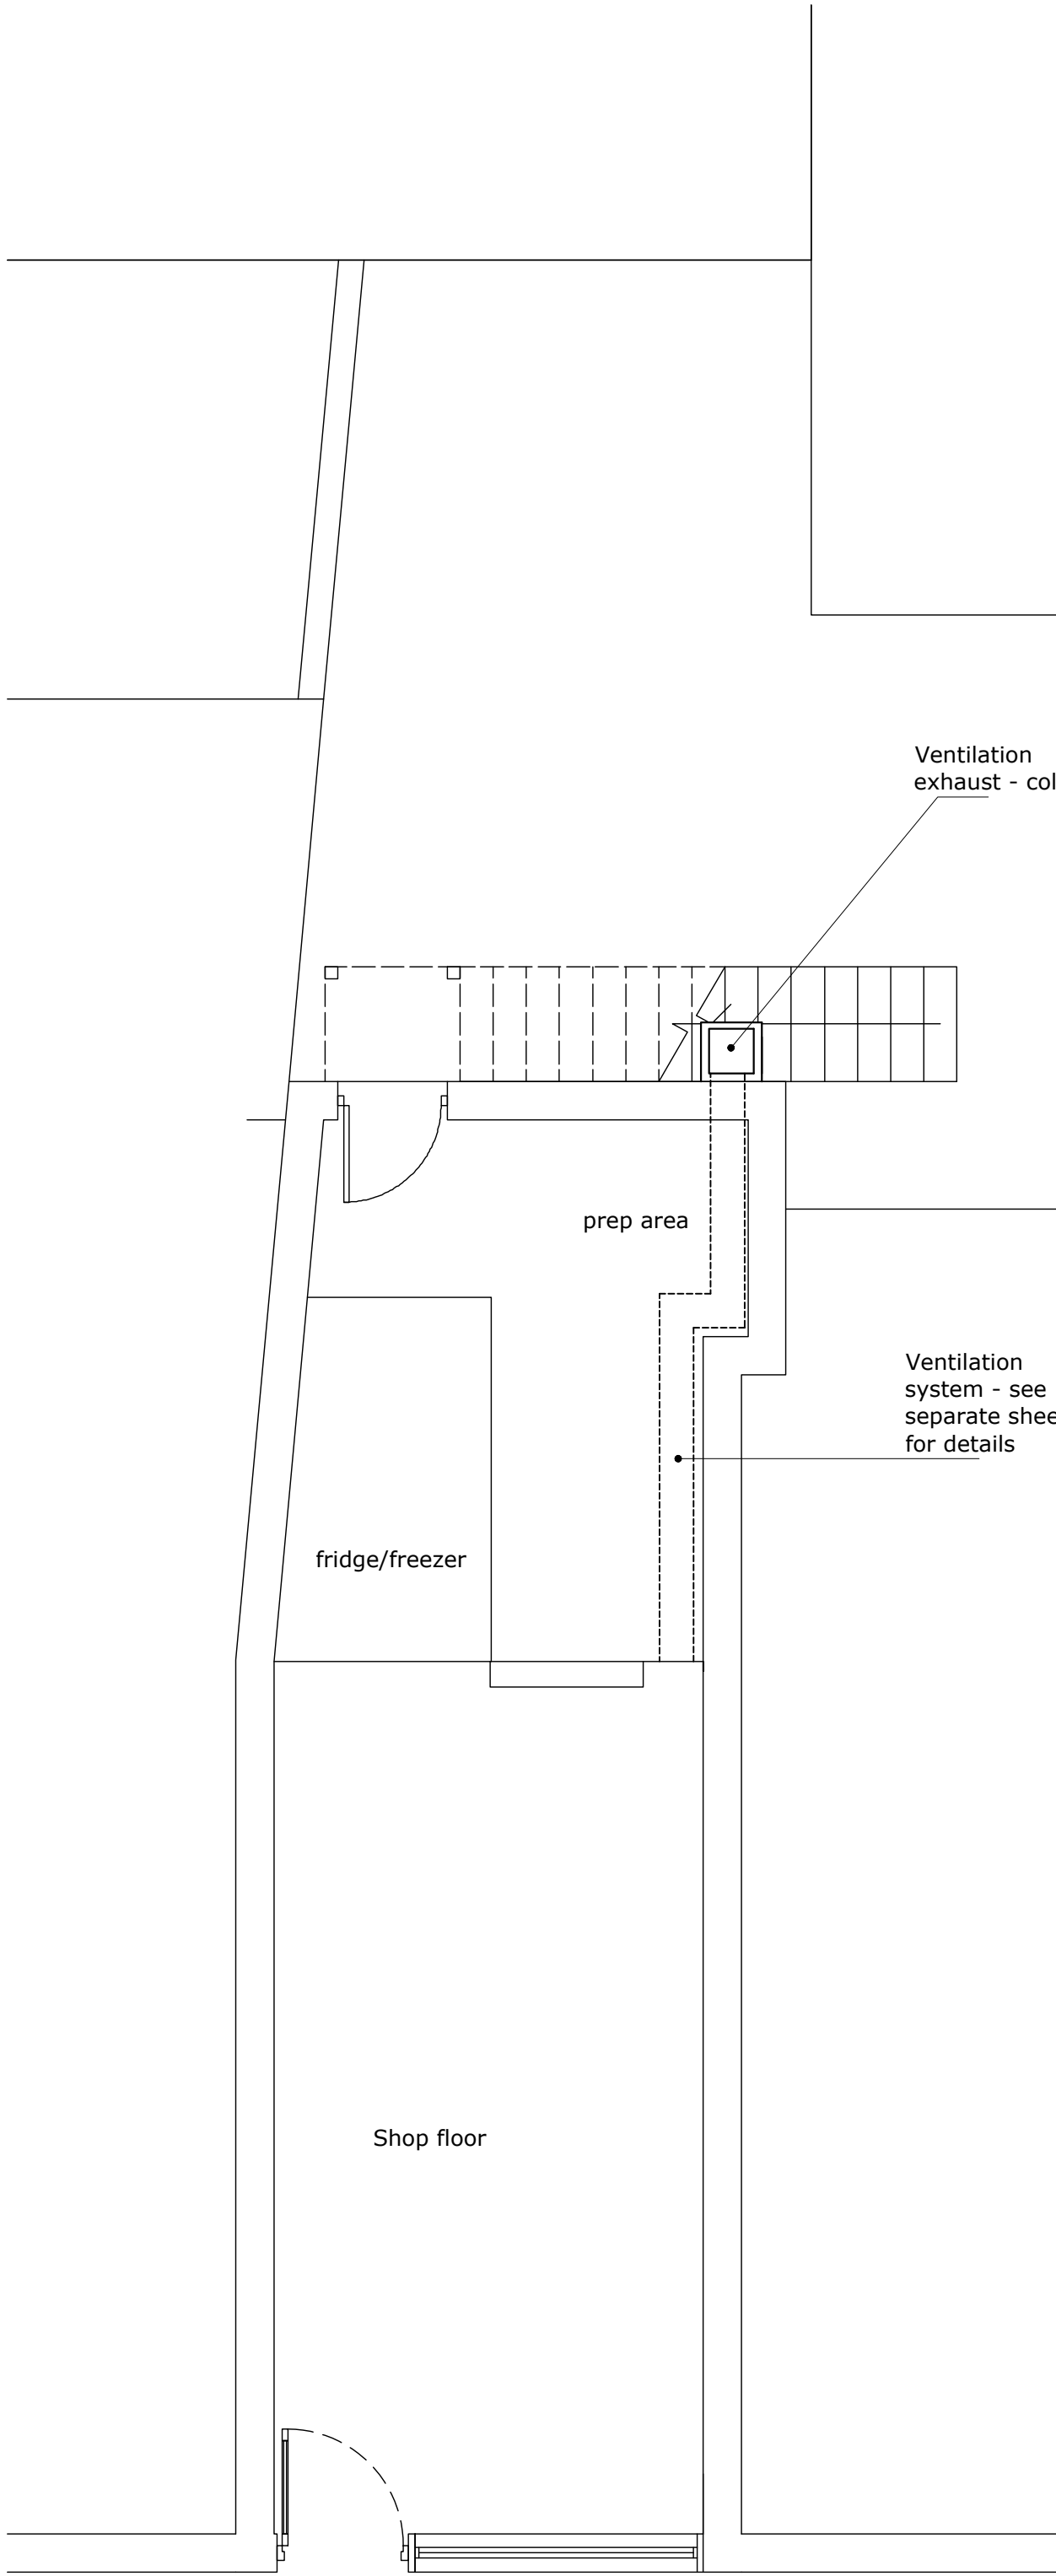

GROUND FLOOR
PROPOSED SCALE: 1:50



REAR ELEVATION
EXISTING SCALE: 1:50

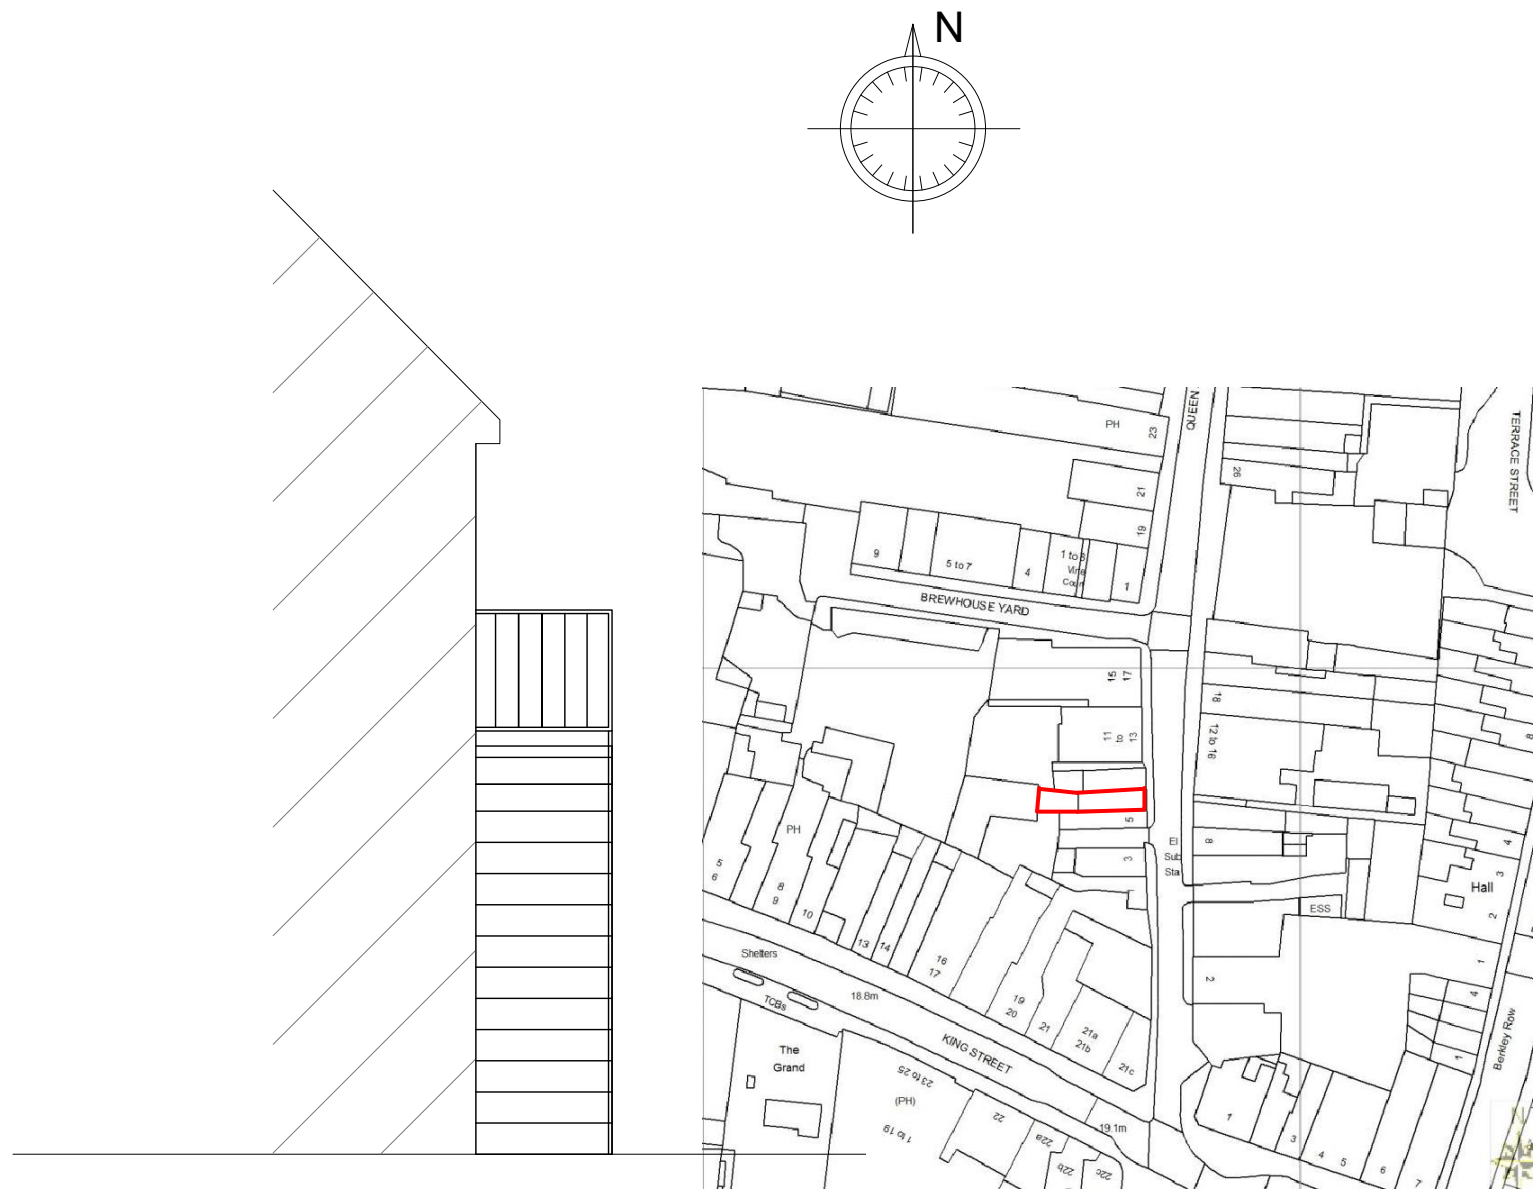


SIDE ELEVATION
EXISTING SCALE:




LOCATION PLAN
SCALE: 1:1250



REAR ELEVATION
PROPOSED SCALE: 1:50

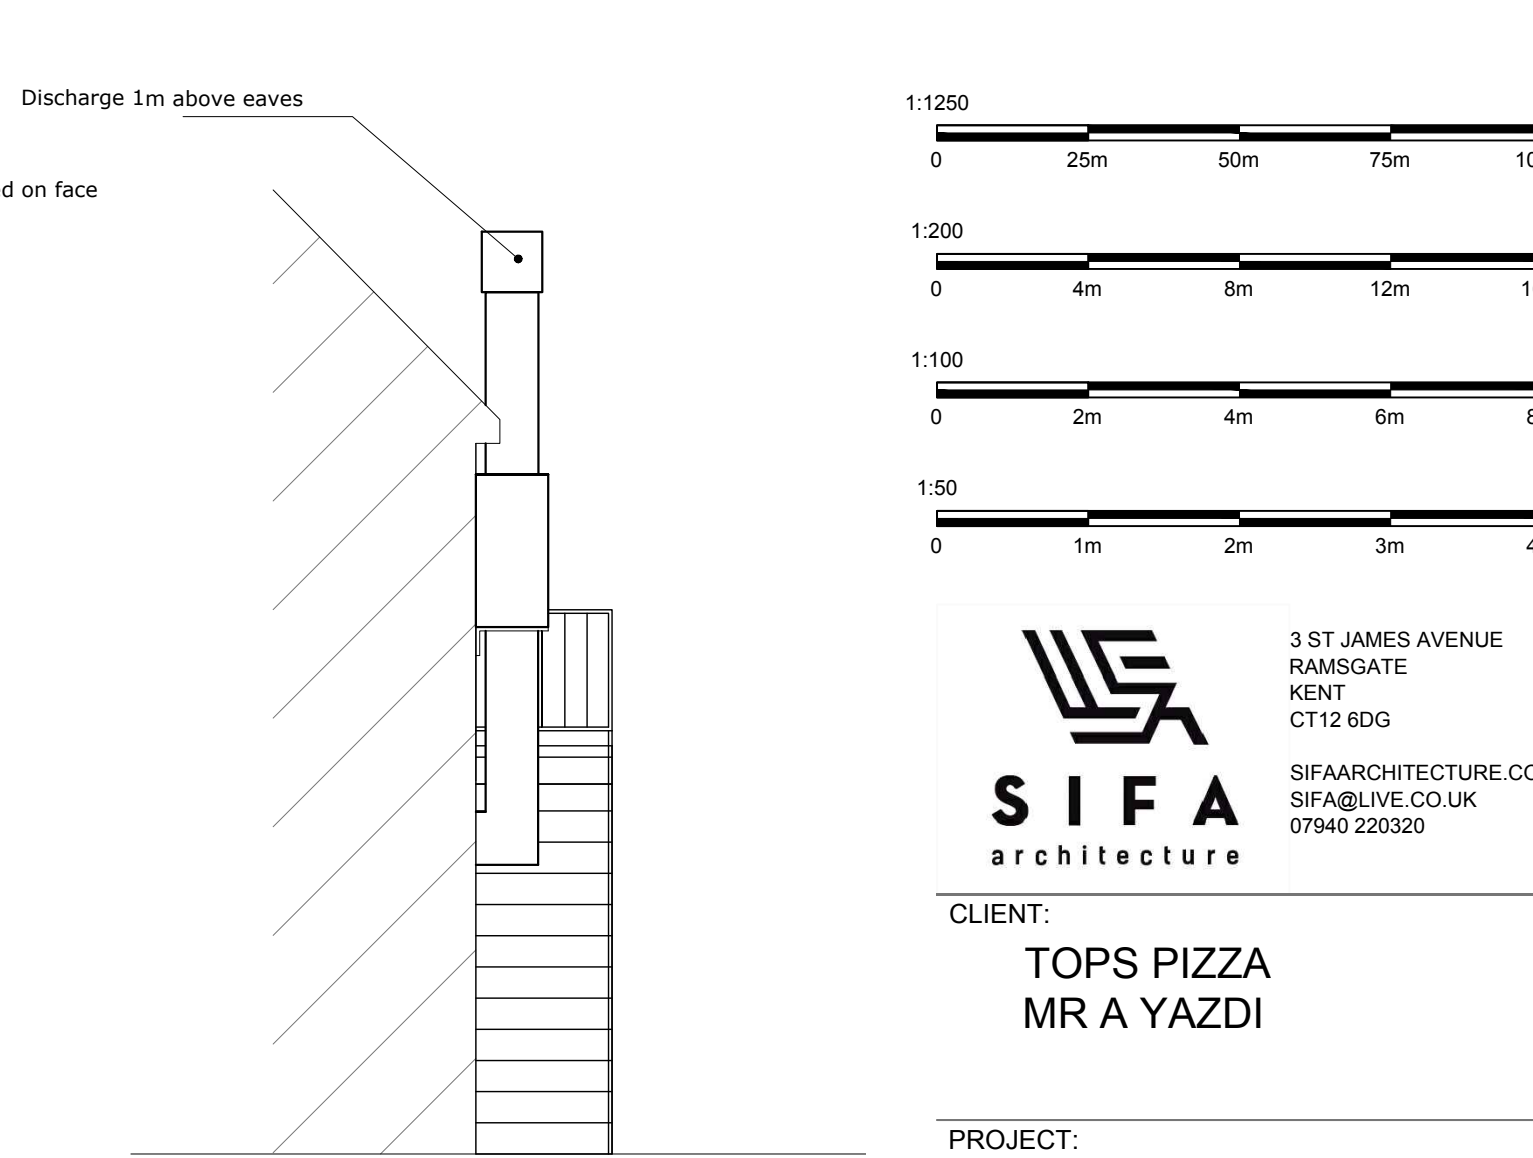

SIDE ELEVATION
PROPOSED SCALE: 1:50

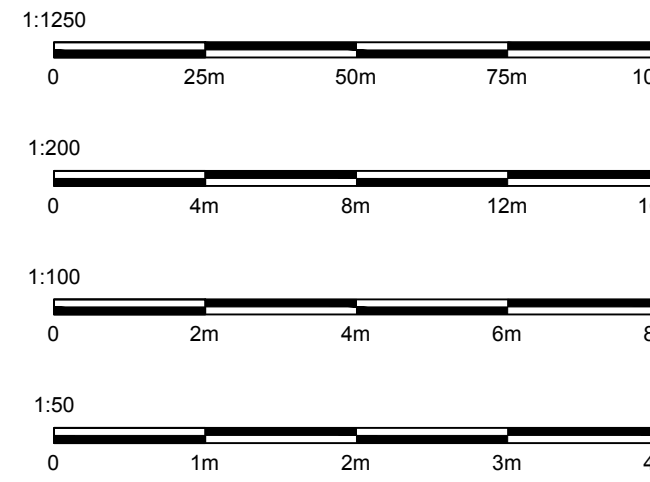

CLIENT:
TOPS PIZZA
MR A YAZDI

PROJECT:
7 QUEEN STREET
GRAVESEND
DA12 2EQ

DRAWING TITLE:
REAR VENT SYSTEM

PROJECT NO: SA
DRAWING NO: V1/101

SCALE: 1:50 1:10
SHEET SIZE: A1

REVISION: -
DATE: 26/07/2023