

THIS DRAWING IS TO BE READ IN CONJUNCTION WITH ALL THE RELEVANT CONSULTANTS AND/OR SPECIALIST DRAWINGS OR DOCUMENTS AND ANY DISCREPANCIES OR VARIATIONS ARE TO BE NOTIFIED TO FRANK AMANKWAH BEFORE THE AFFECTED WORK COMMENCES.

ALL DIMENSIONS ARE TO BE CHECKED ON SITE

NOTES

P1	ISSUED FOR PLANNING	JUN 22
Rev	Description	Date

NOVATE | ACS
ARCHITECTURE & CONSTRUCTION SERVICES
6B PARKWAY | ST ALBANS
PORTERS BAR | HERTS | AL3 6PA

DRAWING STATUS
FOR PLANNING
Issued for purpose indicated. This drawing is to be read in conjunction with all consultants information. All dimensions to be checked on site.

This drawing is copyright.

JOB NUMBER: 209 FILE: 02-209

CLIENT: Mr and Mrs Okuta

JOB: 83 THE AVENUE | GRAVES END |
DA11 0LX

DRAWING
TITLE:
EXISTING FRONT ELEVATION
EXISTING REAR ELEVATION


SCALE: 1:100 @ A3 DRAWN BY: FA

DATE: JUNE 2022

DRAWING NO: 209_PP-200-3 REV: P1

KEY


- Existing Chimney Retained
- Roof With Concrete Roofing Tiles
- UPVC Casement Windows
- Rear Wall Cement Rendered and Paint Finished
- Existing Bay Window
- Glass Conservatory with Corrugated Roofing

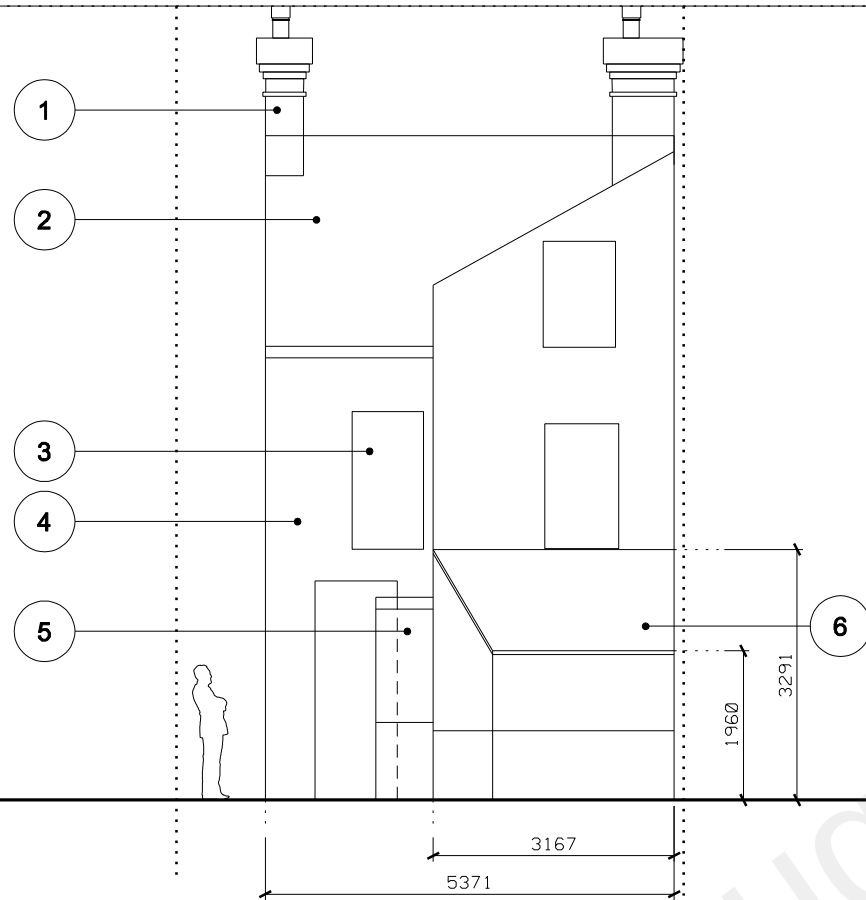

EXISTING FRONT ELEVATION
Scale 1:100

KEY

- Roof with Concrete Roofing Tiles
- Bay Window with Gable Roof
- Main Facade with Red Buff Brickwork

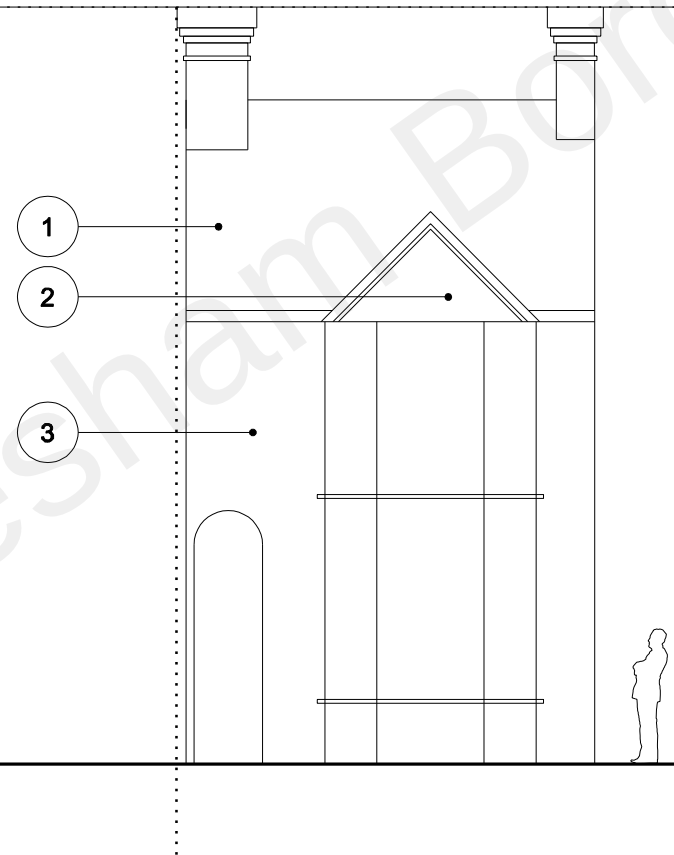

EXISTING REAR ELEVATION
Scale 1:100

