


KEY

1. Existing Chimney Retained  
2. New Dormer Roof with Matching Roofing Tiles  
3. New Dormer Roof with Matching Roofing Tiles  
4. Existing Roof with Concrete Roofing Tiles

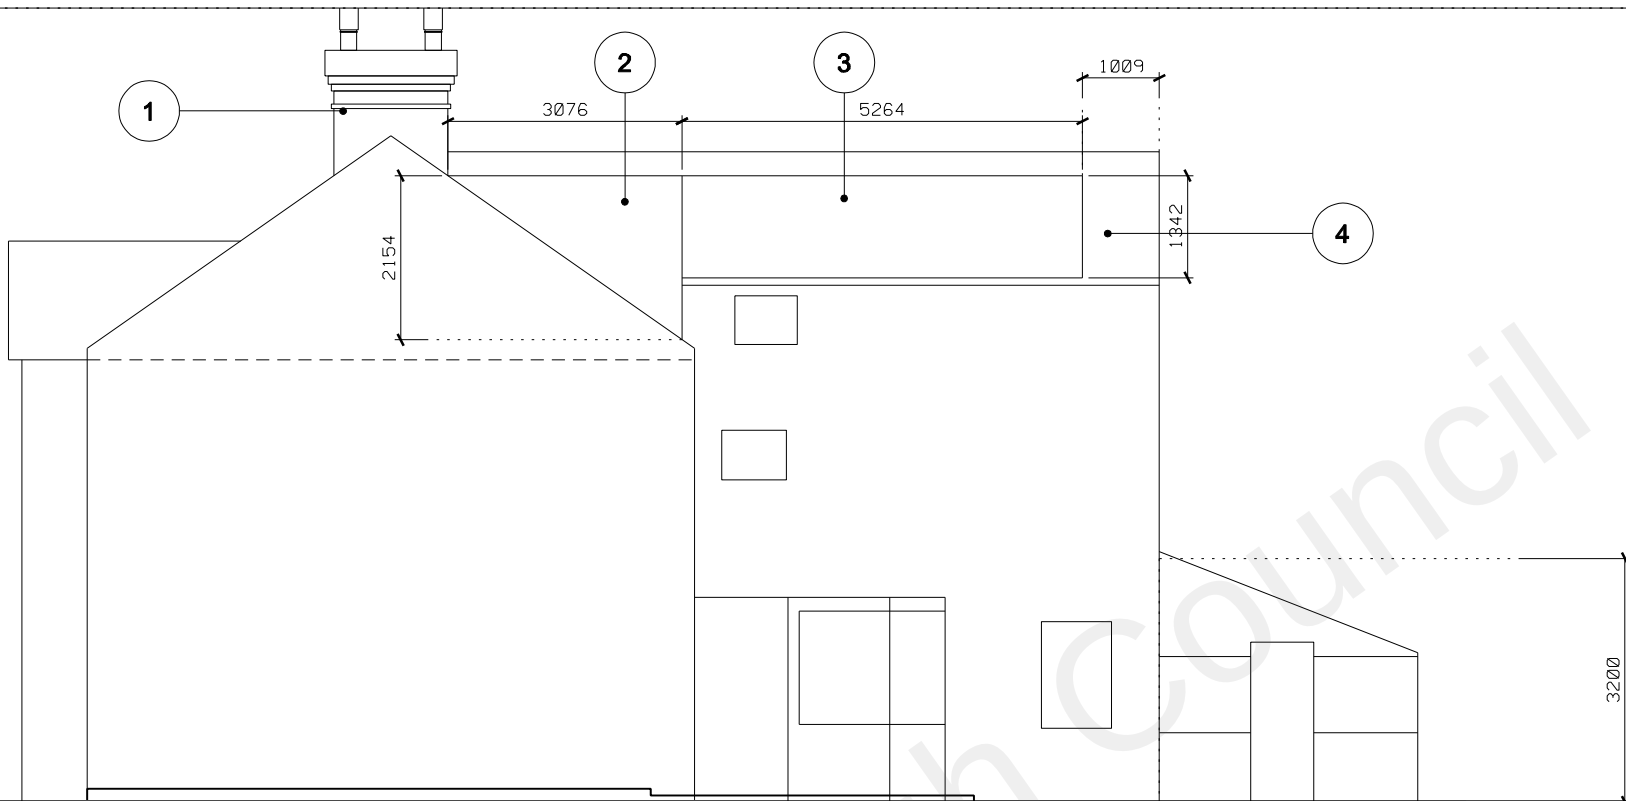


PROPOSED NORTH ELEVATION

Scale 1:100

KEY

1. New Extension Cement Rendered and Paint Finished

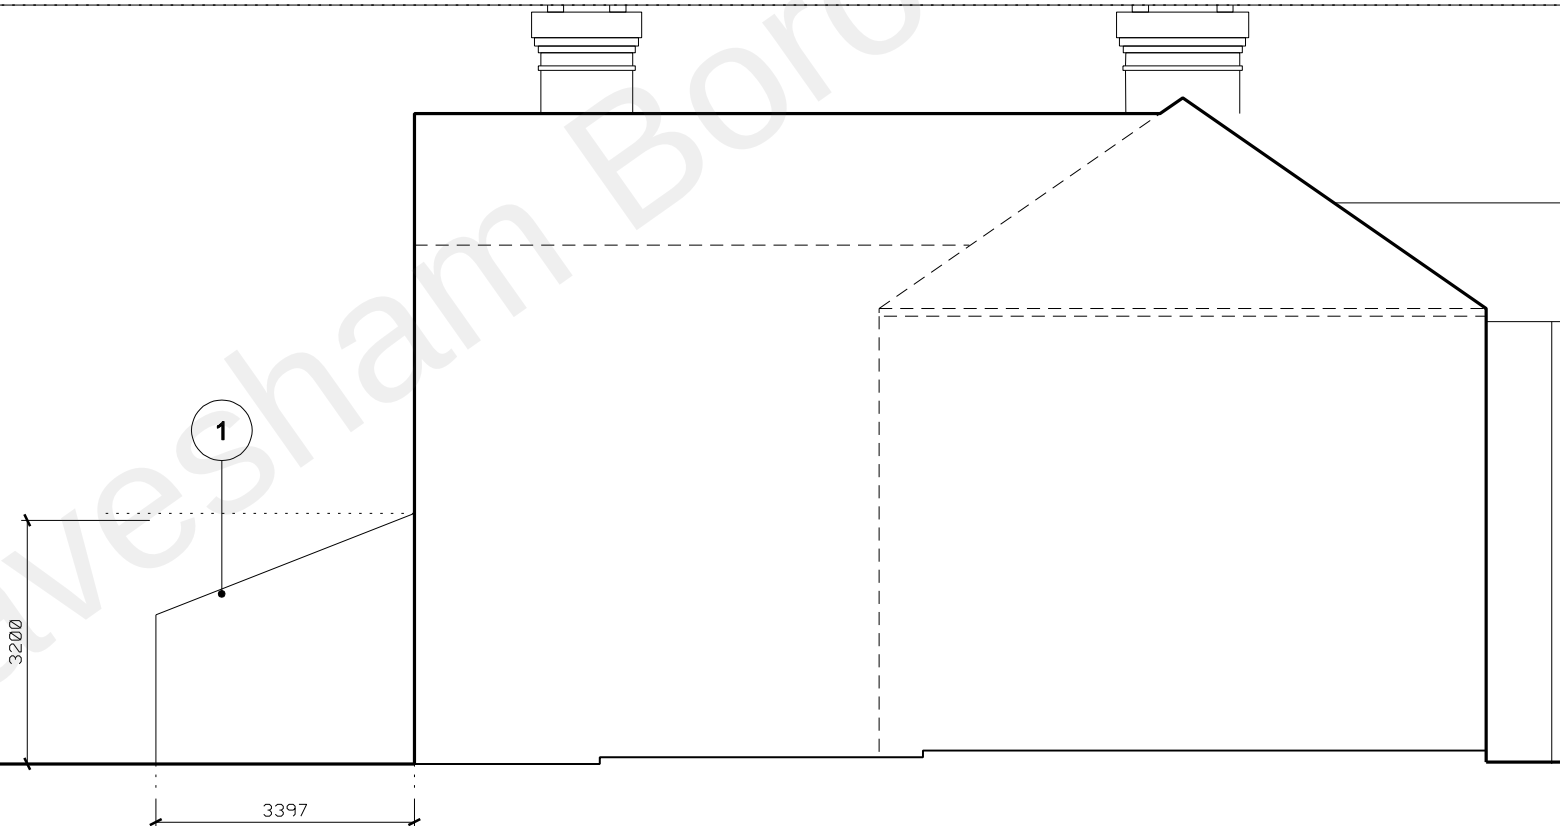

PROPOSED SOUTH ELEVATION

Scale 1:100



THIS DRAWING IS TO BE READ IN CONJUNCTION WITH ALL THE RELEVANT CONSULTANTS AND/OR SPECIALIST DRAWINGS OR DOCUMENTS AND ANY DISCREPANCIES OR VARIATIONS ARE TO BE NOTIFIED TO FRANK AMANKWAH BEFORE THE AFFECTED WORK COMMENCES.

ALL DIMENSIONS ARE TO BE CHECKED ON SITE

NOTES

|     |                     |        |
|-----|---------------------|--------|
| P2  | ISSUED FOR PLANNING | AUG 22 |
| P1  | ISSUED FOR PLANNING | JUN 22 |
| Rev | Description         | Date   |

**NOVATE | ACS**  
ARCHITECTURE & CONSTRUCTION SERVICES  
6B PARKWAY | ST ALBANS  
PORTERS BAR | HERTS | AL3 6PA

**FOR PLANNING**  
Issued for purpose indicated. This drawing is to be read in conjunction with all consultants information. All dimensions to be checked on site.

This drawing is copyright.

JOB NUMBER: 209 FILE: 02-209

CLIENT: Mr and Mrs Okuta

JOB: 83 THE AVENUE | GRAVES END | DA11 0LX

DRAWING TITLE: PROPOSED NORTH ELEVATION  
PROPOSED SOUTH ELEVATION

SCALE: 1:100 @ A3 DRAWN BY: FA

DATE: JUNE 2022

DRAWING NO: 209\_PP-211-3 REV: P2