



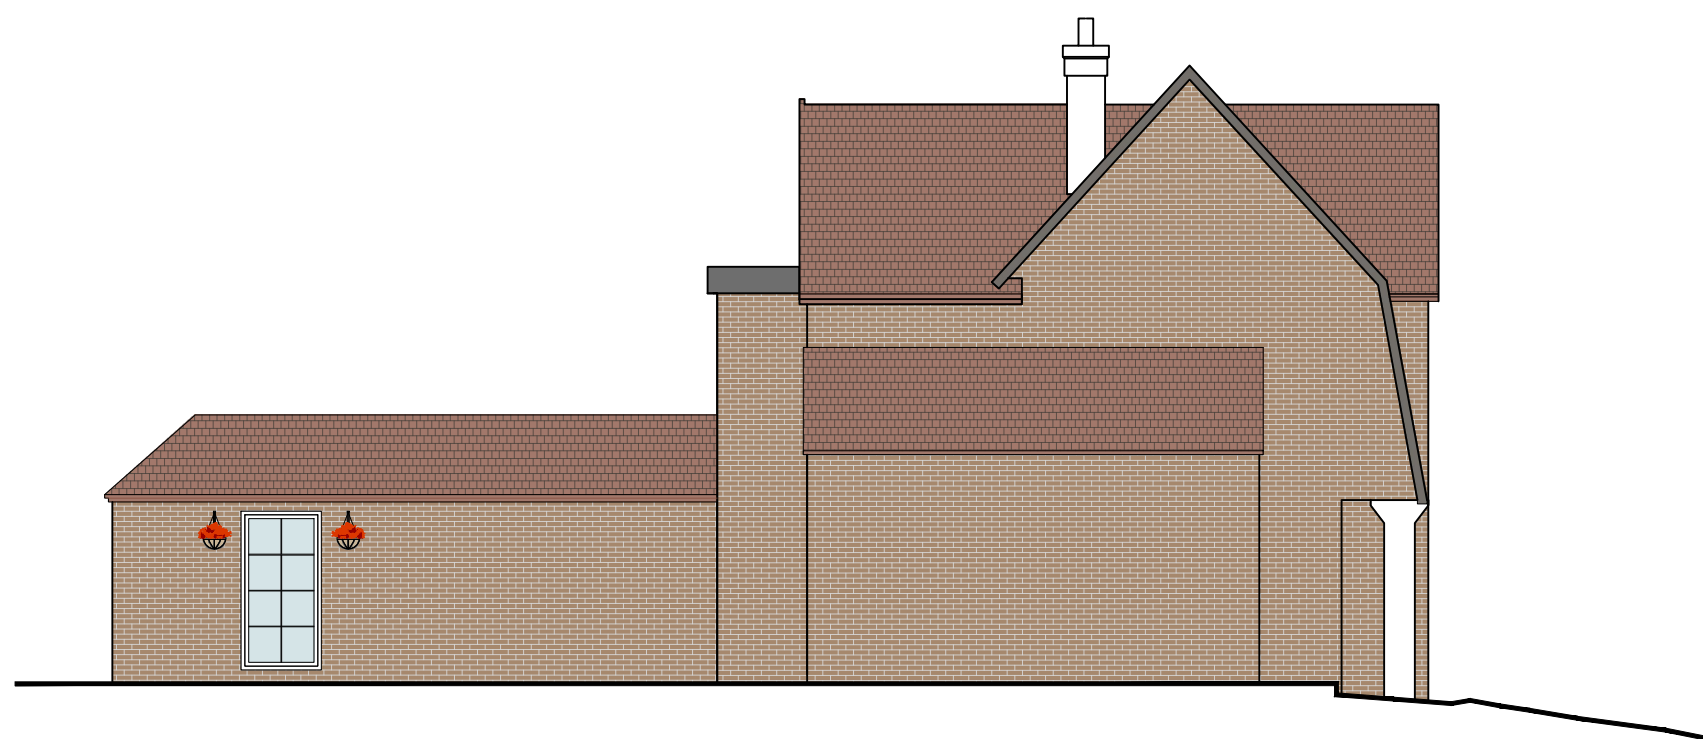

Proposed Ground Floor Plan

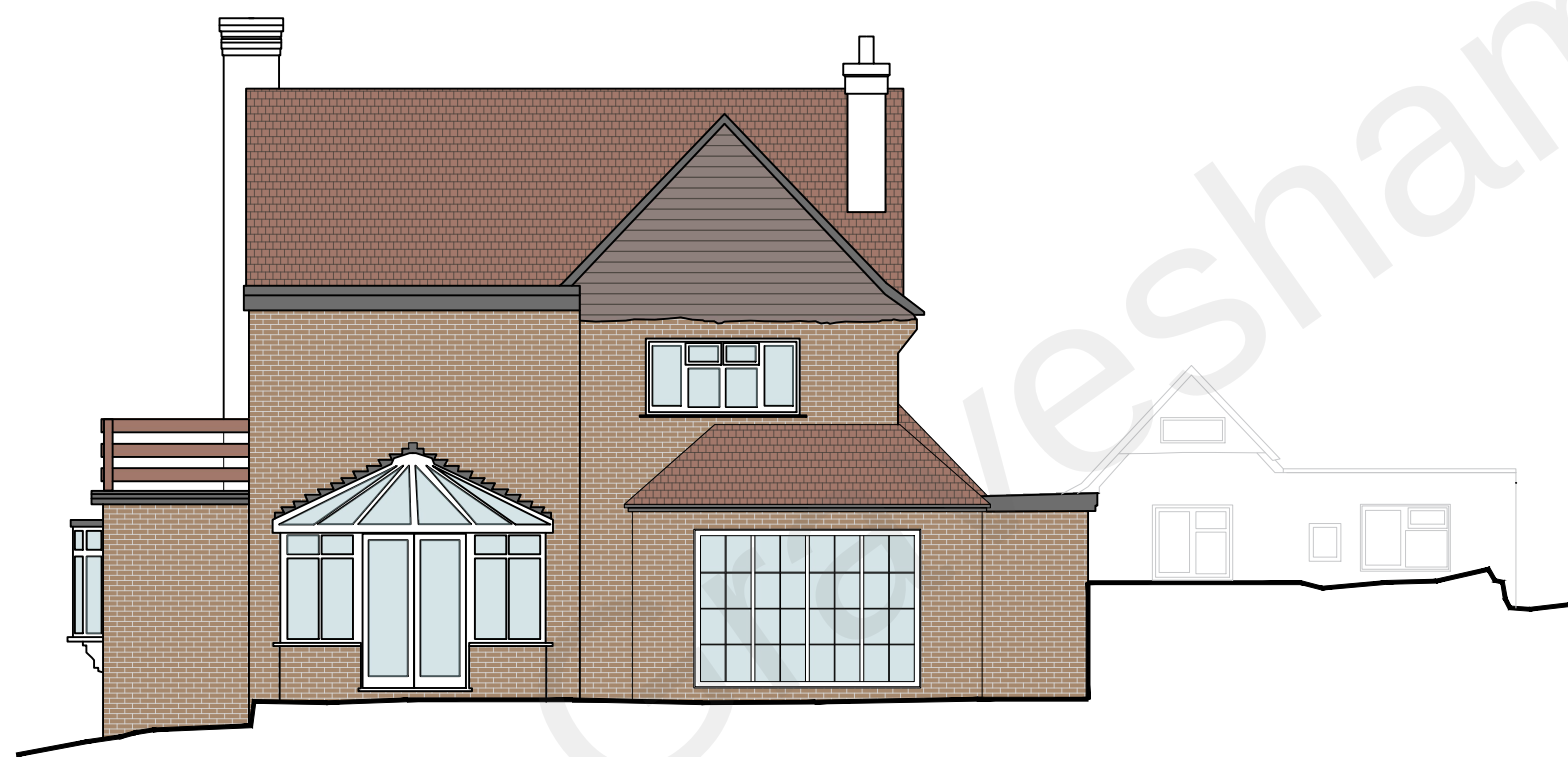

Notes:

- Do not scale from this drawing.
- All dimensions to be verified on site and is in mm.
- Builder to verify all dimensions, heights and levels prior to commencement of work.
- All documents shall be checked to ensure that they are compatible by the contractor before construction commences. In the event of apparent ambiguity or contradiction the engineer and/ or architect shall be notified immediately.
- The contractor in preparing his estimate shall visit the site and acquaint himself with the problems involved.
- The contractor shall issue all statutory notices to the local Authority during progress and completion of works.

REV:	DESCRIPTION:	BY:	DATE:
STATUS:	PLANNING		

Whitehall Place
47 The Terrace,
Gravesend, Kent
DA12 2DL
01474 247 787
info@barronedwards.co.uk
www.barronedwards.co.uk

SITE:	Furzy Lea Bowesden Lane, Shorne, Gravesend DA12 3LA
TITLE:	Proposed Plans

SCALE AT A2: 1:100	DATE: 30.08.22	DRAWN: SA
PROJECT NO: 220707	DRAWING NO: 006	REVISION: A

Scale 1:100 0 1 2 3 4