



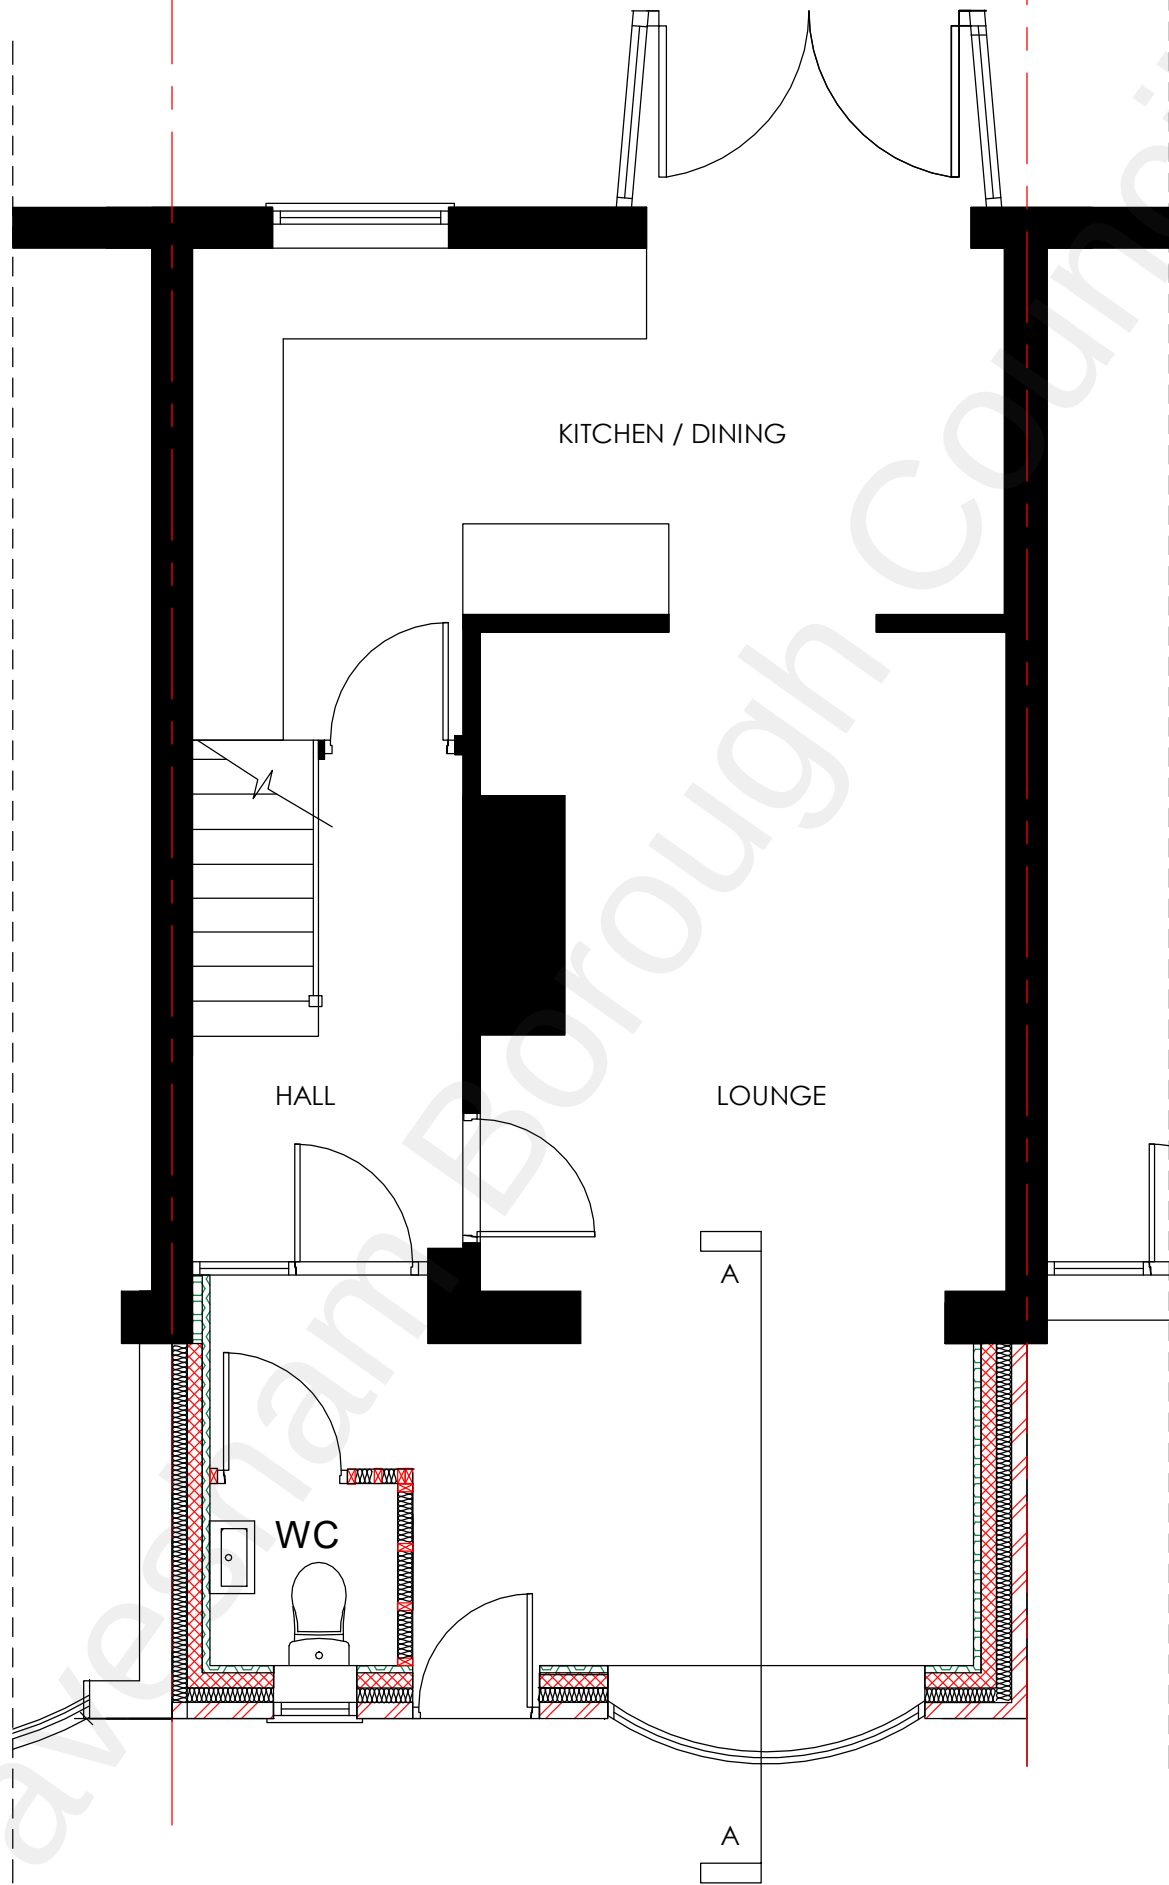

Proposed Ground Floor Plan
1 : 50

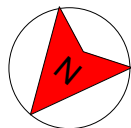

19 Ladyfields, Northfleet, Gravesend DA11 8NU	Client Miss Karisma		REF	REV
	Date FEB 2023	Sheet number PL/LFLD/SD102	Scale (@ A3) 1 : 50	
Proposed Ground Floor Plan	Drawn MMK	Sanaa Designs 18 Grenadier Close Rainham, Kent ME8 8NQ		
	Checked by TK	Email - sanaadesigns@outlook.com Mobile - 07583 437570		