




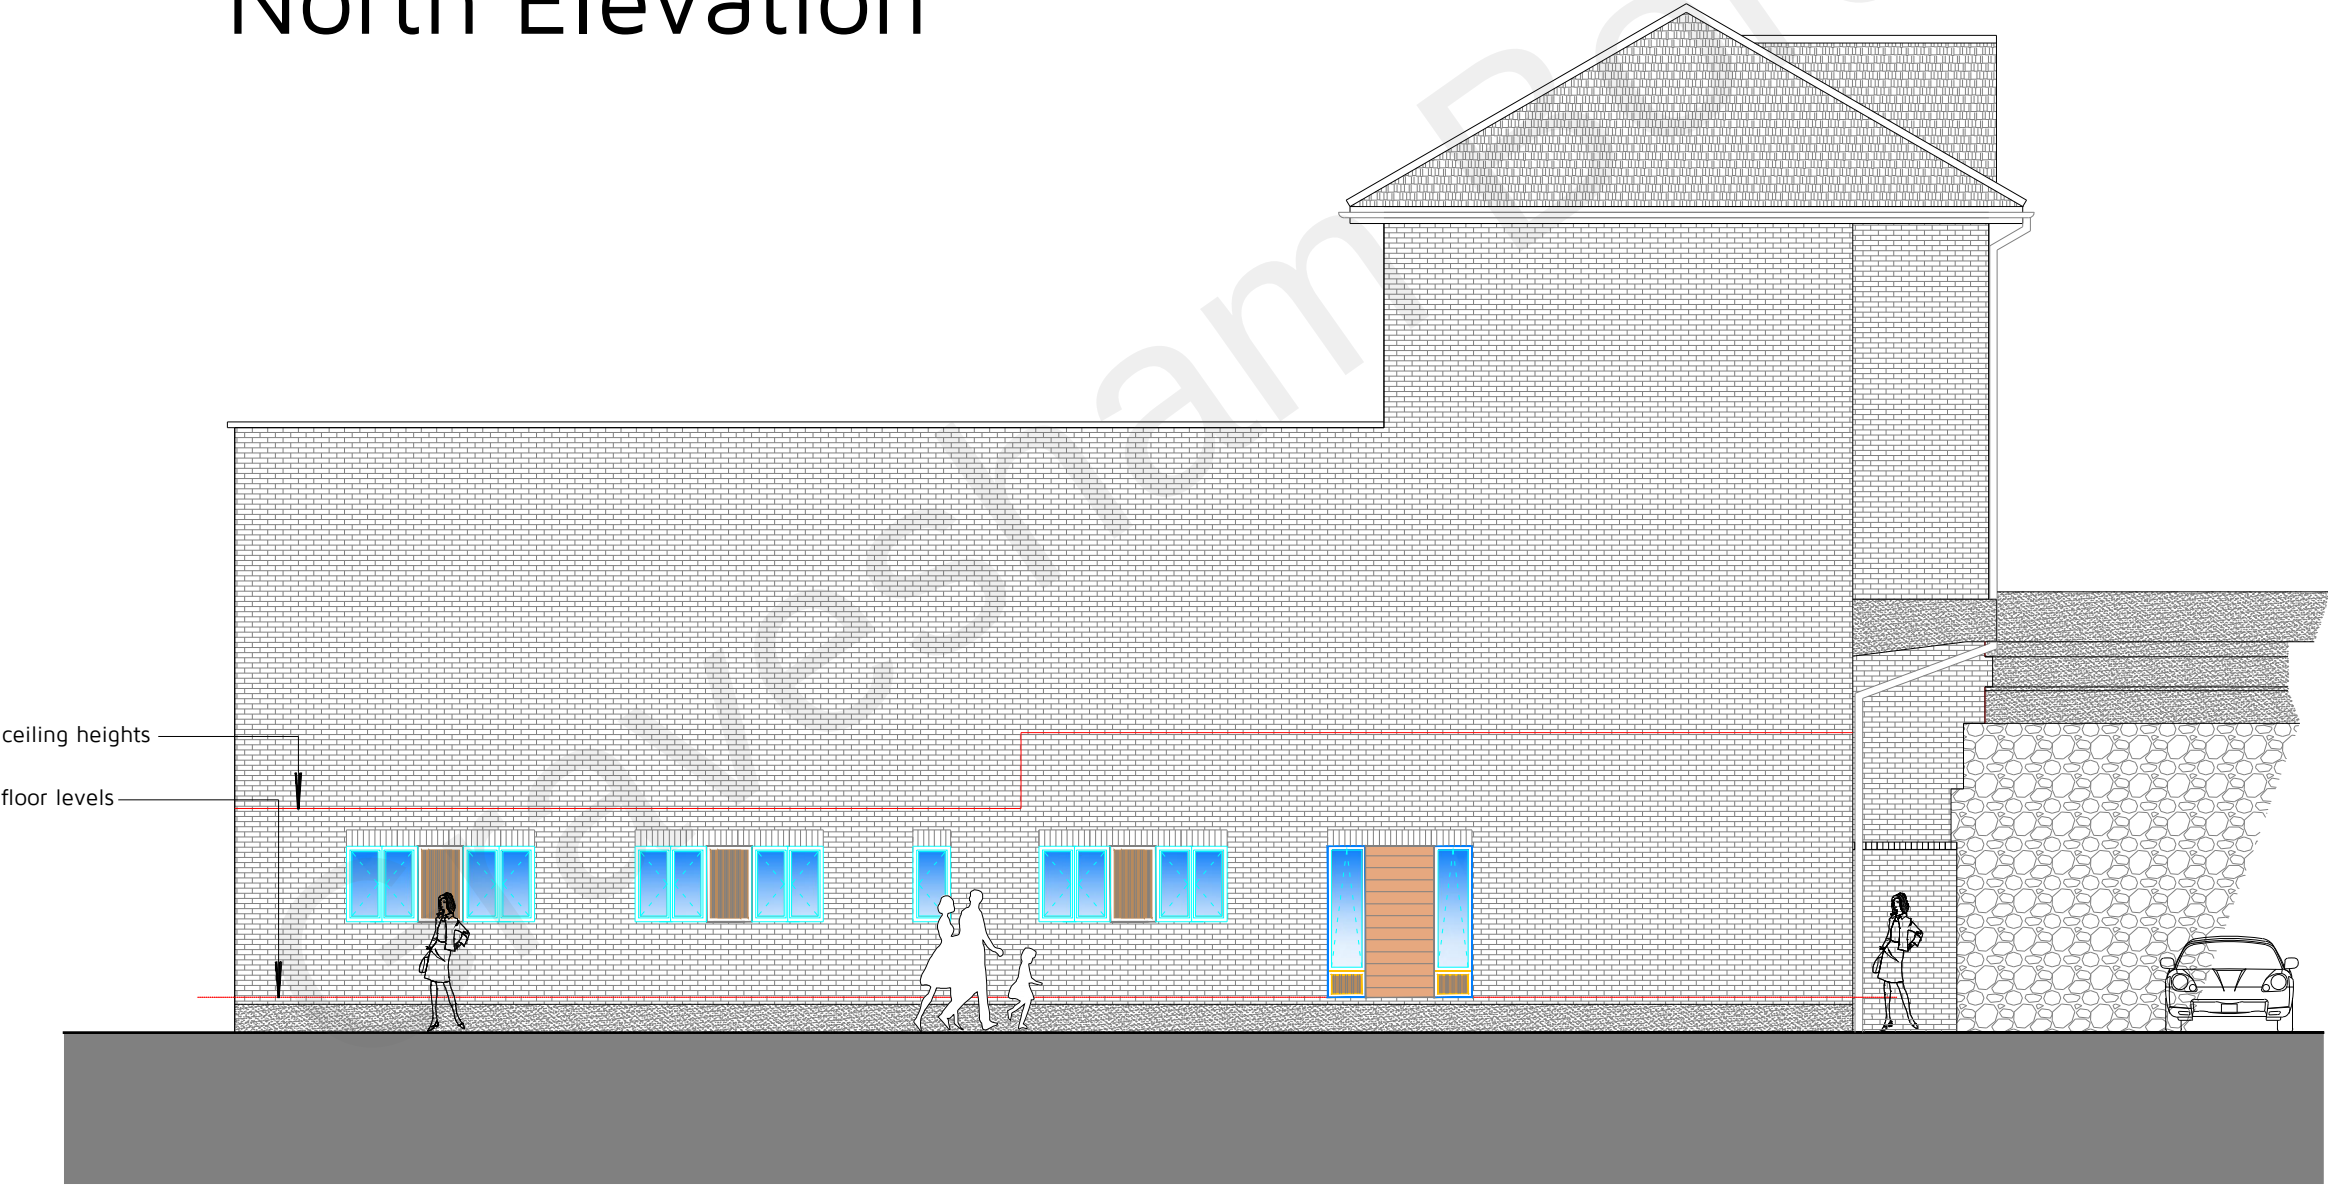

North Elevation

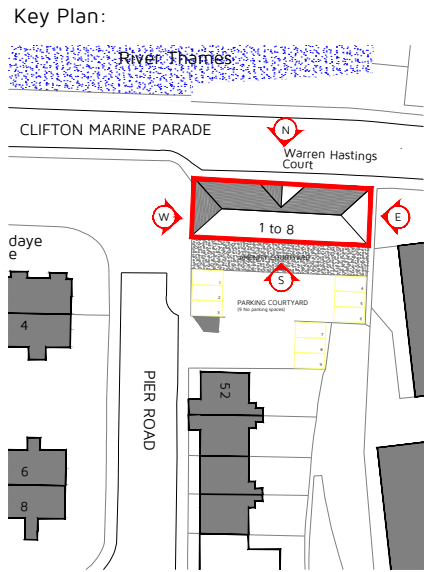

East Elevation

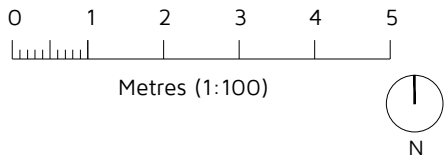

**MATERIALS SPECIFICATION**

Main brickwork facade retained to unify proposals with brick soldier course detail to window and door heads. Full 3.0m high glazed feature panels with feature wooden grain effect panelling.

Rev: Reason: Date:

Client: BILLINGS GROUP

Project: WARREN HASTINGS COURT, CLIFTON MARINE PARADE, GRAVESEND, KENT, DA11 9NB

Title: PROPOSED CONVERSION NORTH AND EAST ELEVATIONS

Drawing No: DHA/14980/12 Rev: Scale: 1:100 Date: OCT 2021

**dha**

Eclipse House, Eclipse Park, Sittingbourne Road  
Maidstone, Kent, ME14 3EN

t: 01622 776226 e: info@dhaplanning.co.uk f: 01622 776227 w: www.dhaplanning.co.uk

No reproduction by any method of any part of this document is permitted without the consent of the copyright holders. Produced for Town and Country planning purposes only.

© Crown Copyright 2021. All rights reserved. Licence Number: 100031961

CAD Reference: DHA\_14980\_WARREN HASTINGS COURT\_PFS10 A2