


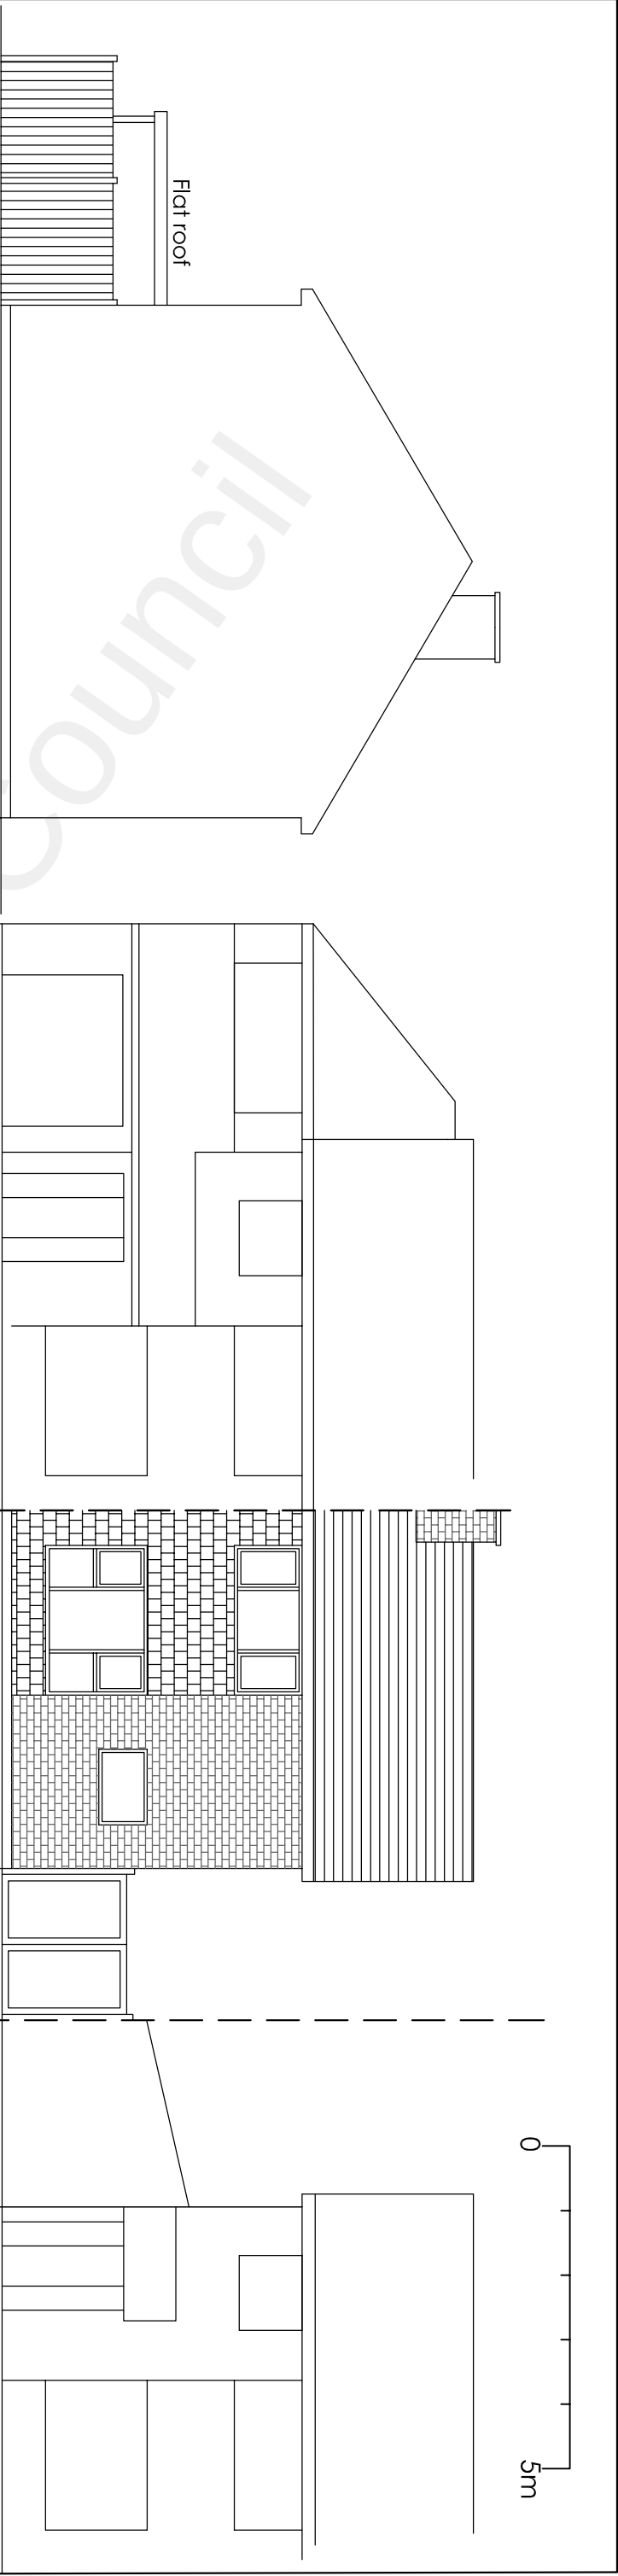


EXISTING SIDE ELEVATION


EXISTING FRONT ELEVATION



SITE MAP Scale 1 : 1 250

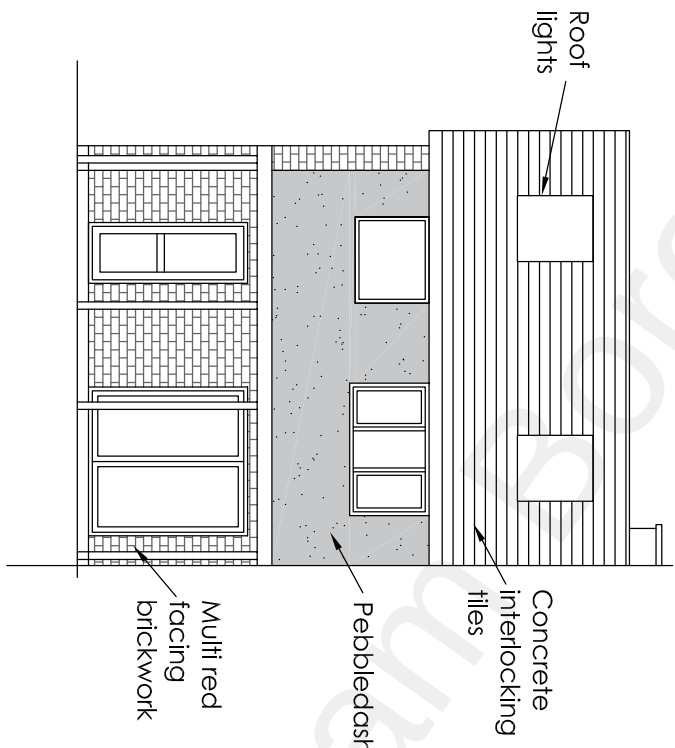

EXISTING REAR ELEVATION

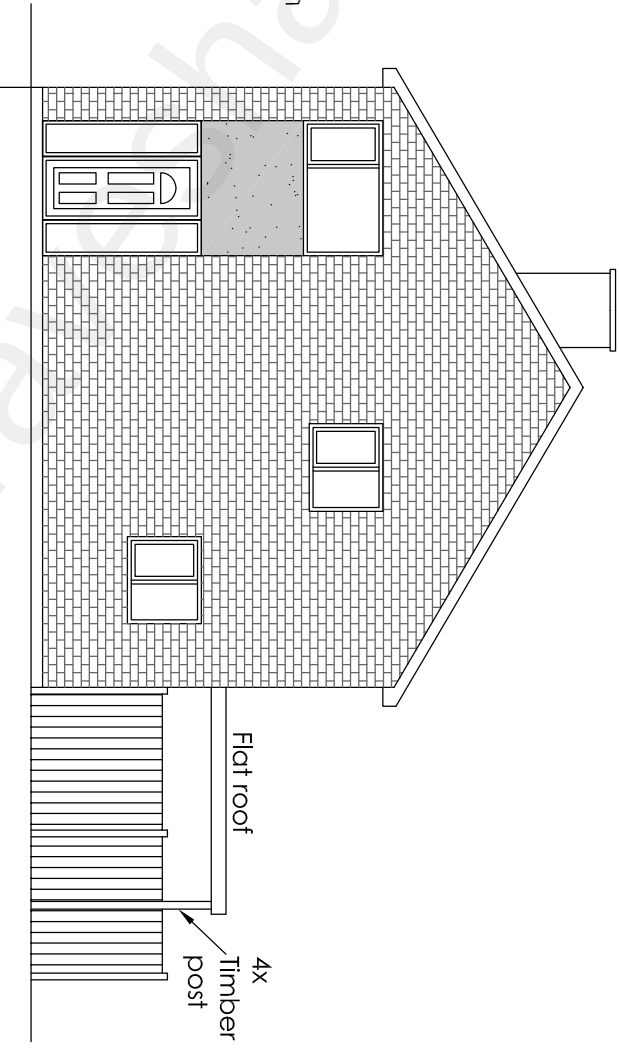

EXISTING SIDE ELEVATION

Project		Mr Arfan Saleem 51 Goodwood Crescent Gravesend Kent DA12 5EY		Single Storey Rear Extension, Two Storey Side Extension and Front Porch	
Drawing Title		Site Map and Existing Elevations		Drawing No. 51 GC/A3/O1	
Rev		Description		Date	
HC		Feb 22		1:1250 1:100	
H Channa		Picaroons Maidstone Road Platt Kent TN15 8LB		Tel: 07828277909 E-mail: hbechanna@tiscali.co.uk	