


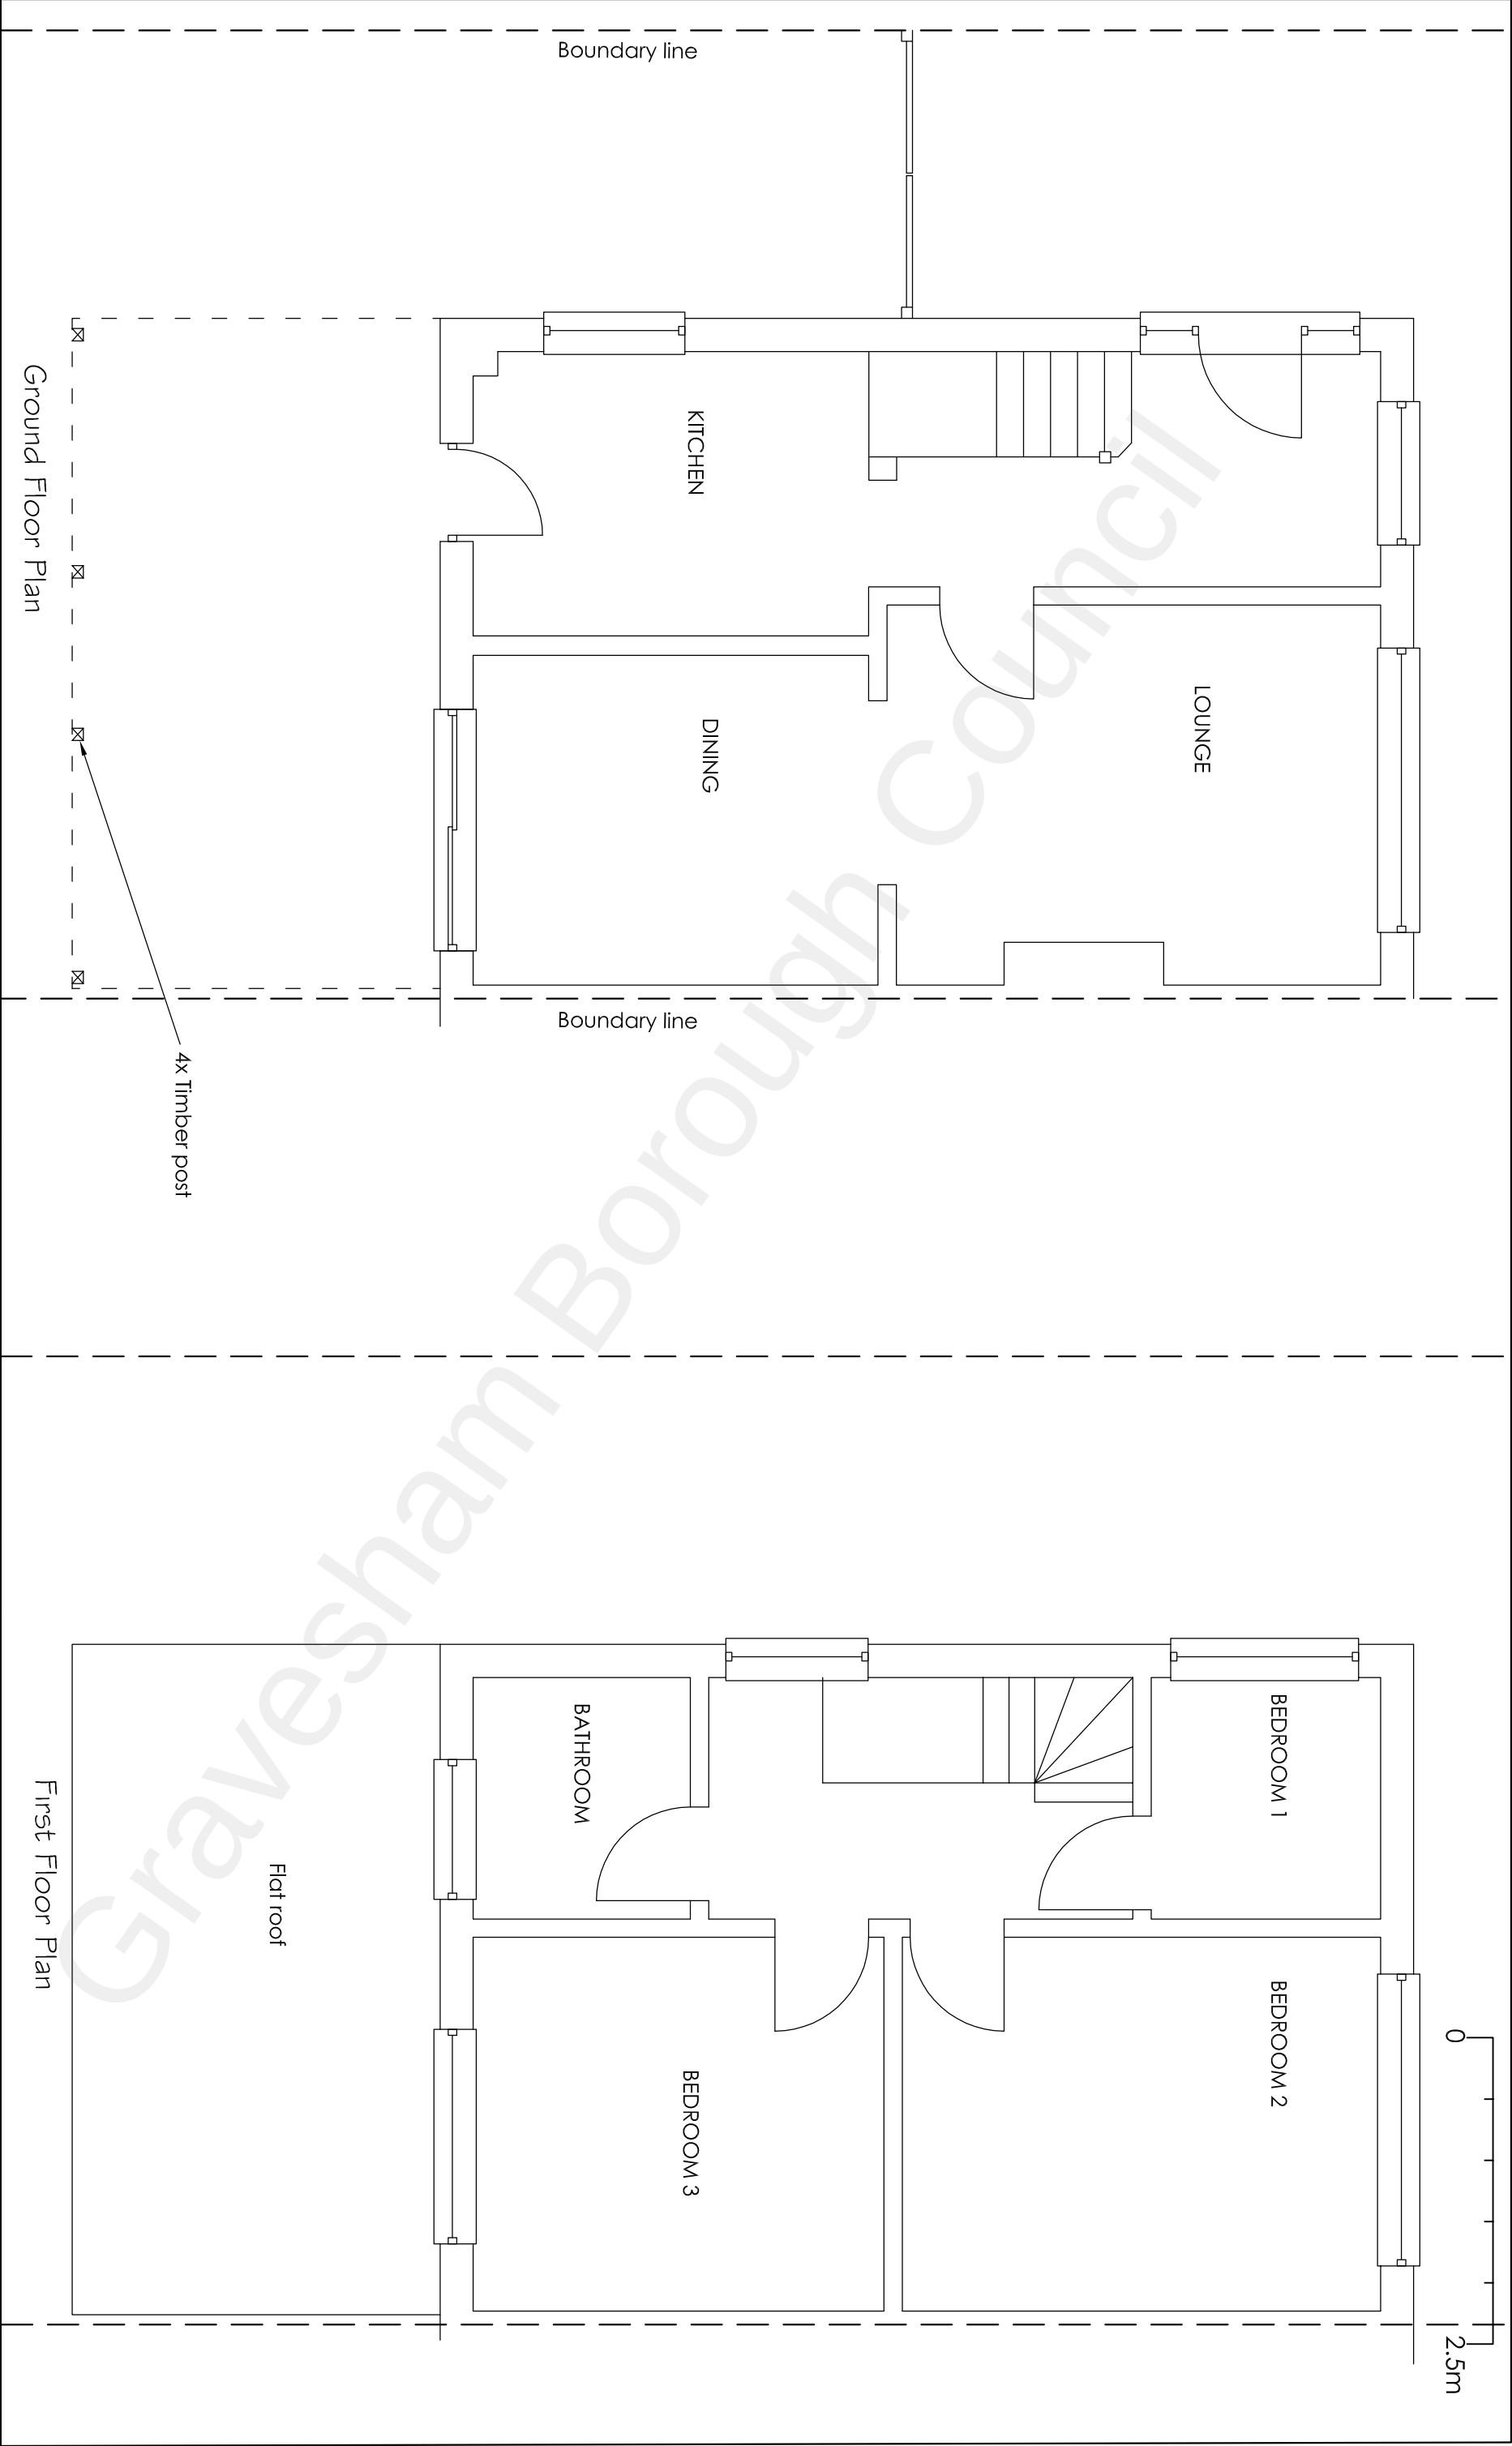

Project			Mr Arfan Saleem 51 Goodwood Crescent Gravesend Kent DA12 5EY Single Storey Rear Extension, Two Storey Side Extension and Front Porch		
Drawing Title			Existing Ground and First Floor Plans		
Rev		Description		Date	
Drawn		Date		Scale	
HC		Feb 22		1:50	
				Drawing No.	
				51 GC/A3/02	

H Channa

Picaroons Maidstone Road Platt Kent TN15 8LB
Tel: 07828277909 E-mail: hbechanna@tiscali.co.uk