


NOTES

Rev	Date	Description	By/Ch
-----	------	-------------	-------

CLIENT
Gravesham Borough Council

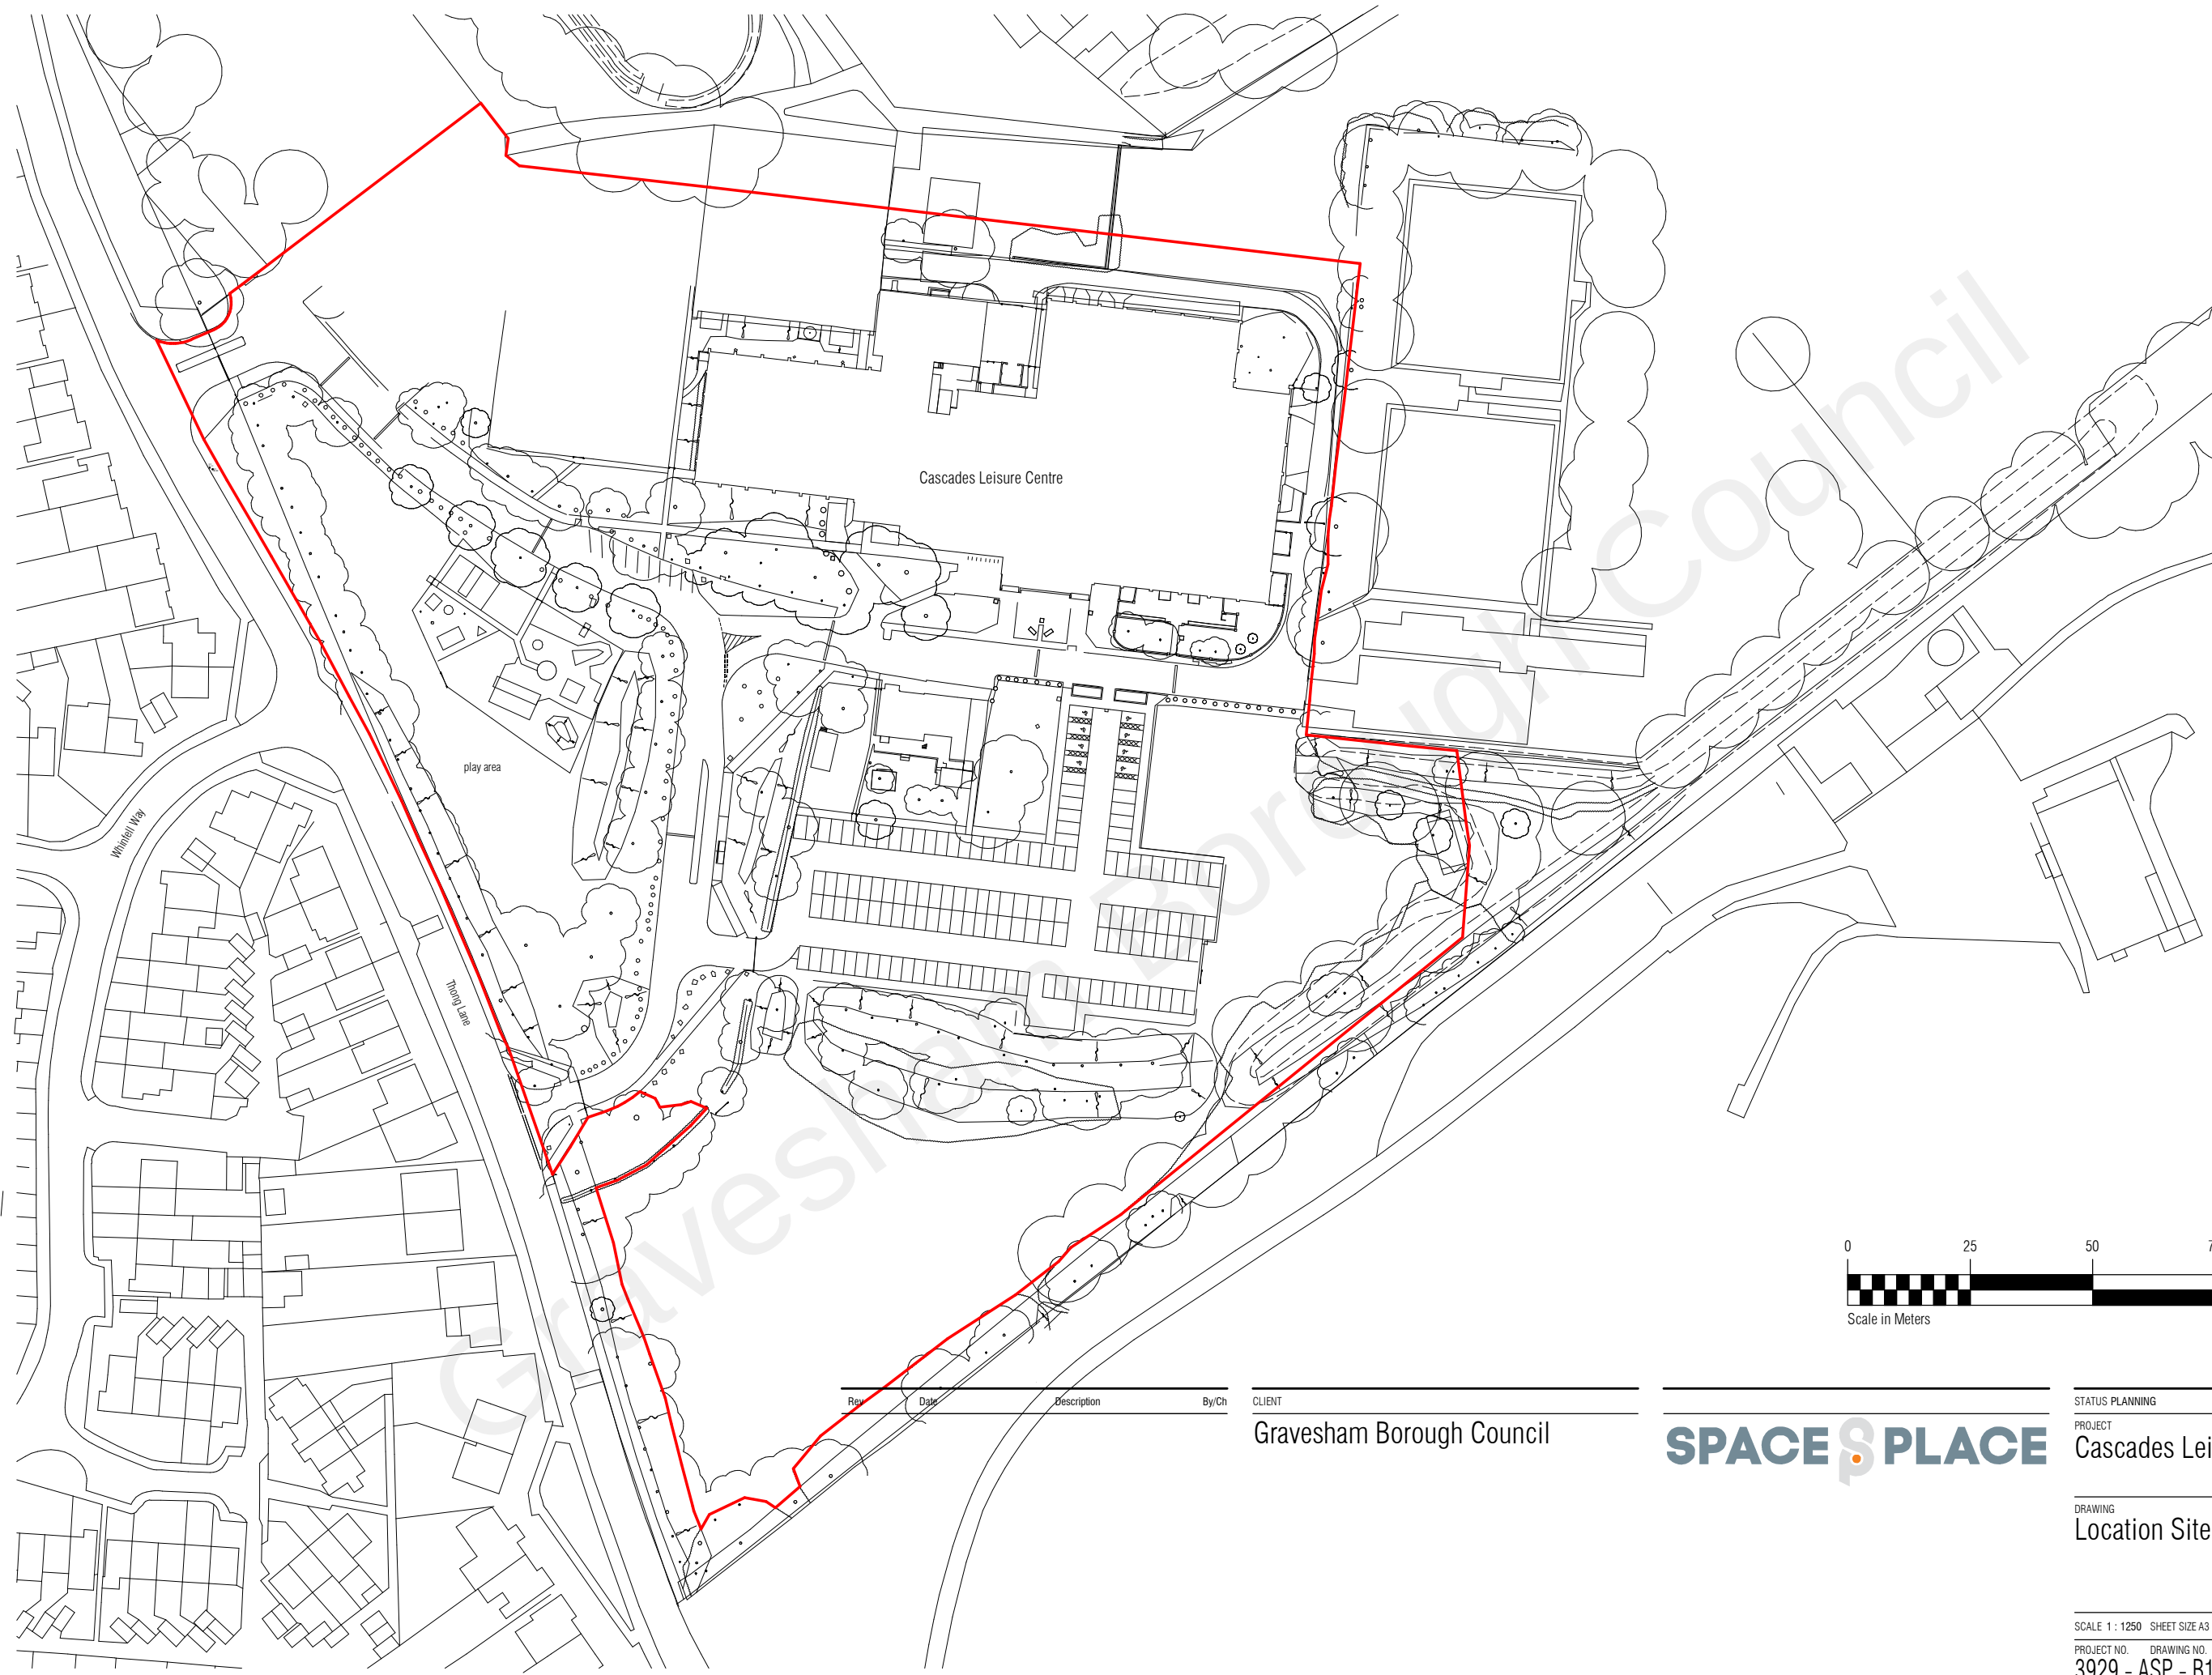

STATUS PLANNING
PROJECT
Cascades Leisure Centre
DRAWING
Location Site Plan

SCALE 1 : 1250 SHEET SIZE A3 DRAWN BY AS CHECKED BY JB DATE 25/11/22
PROJECT NO. 3929 - ASP - B1 - XX - DR - A - 0801
DRAWING NO. REVISION
This drawing must not be reproduced in whole or part without written consent. All dimensions in millimetres. Written dimensions to be checked on site. Electronic issue to be confirmed by paper copy only. ©SPACE + PLACE. All Rights Reserved.

+44 800 909 8008 answers@space-place.com www.space-place.com