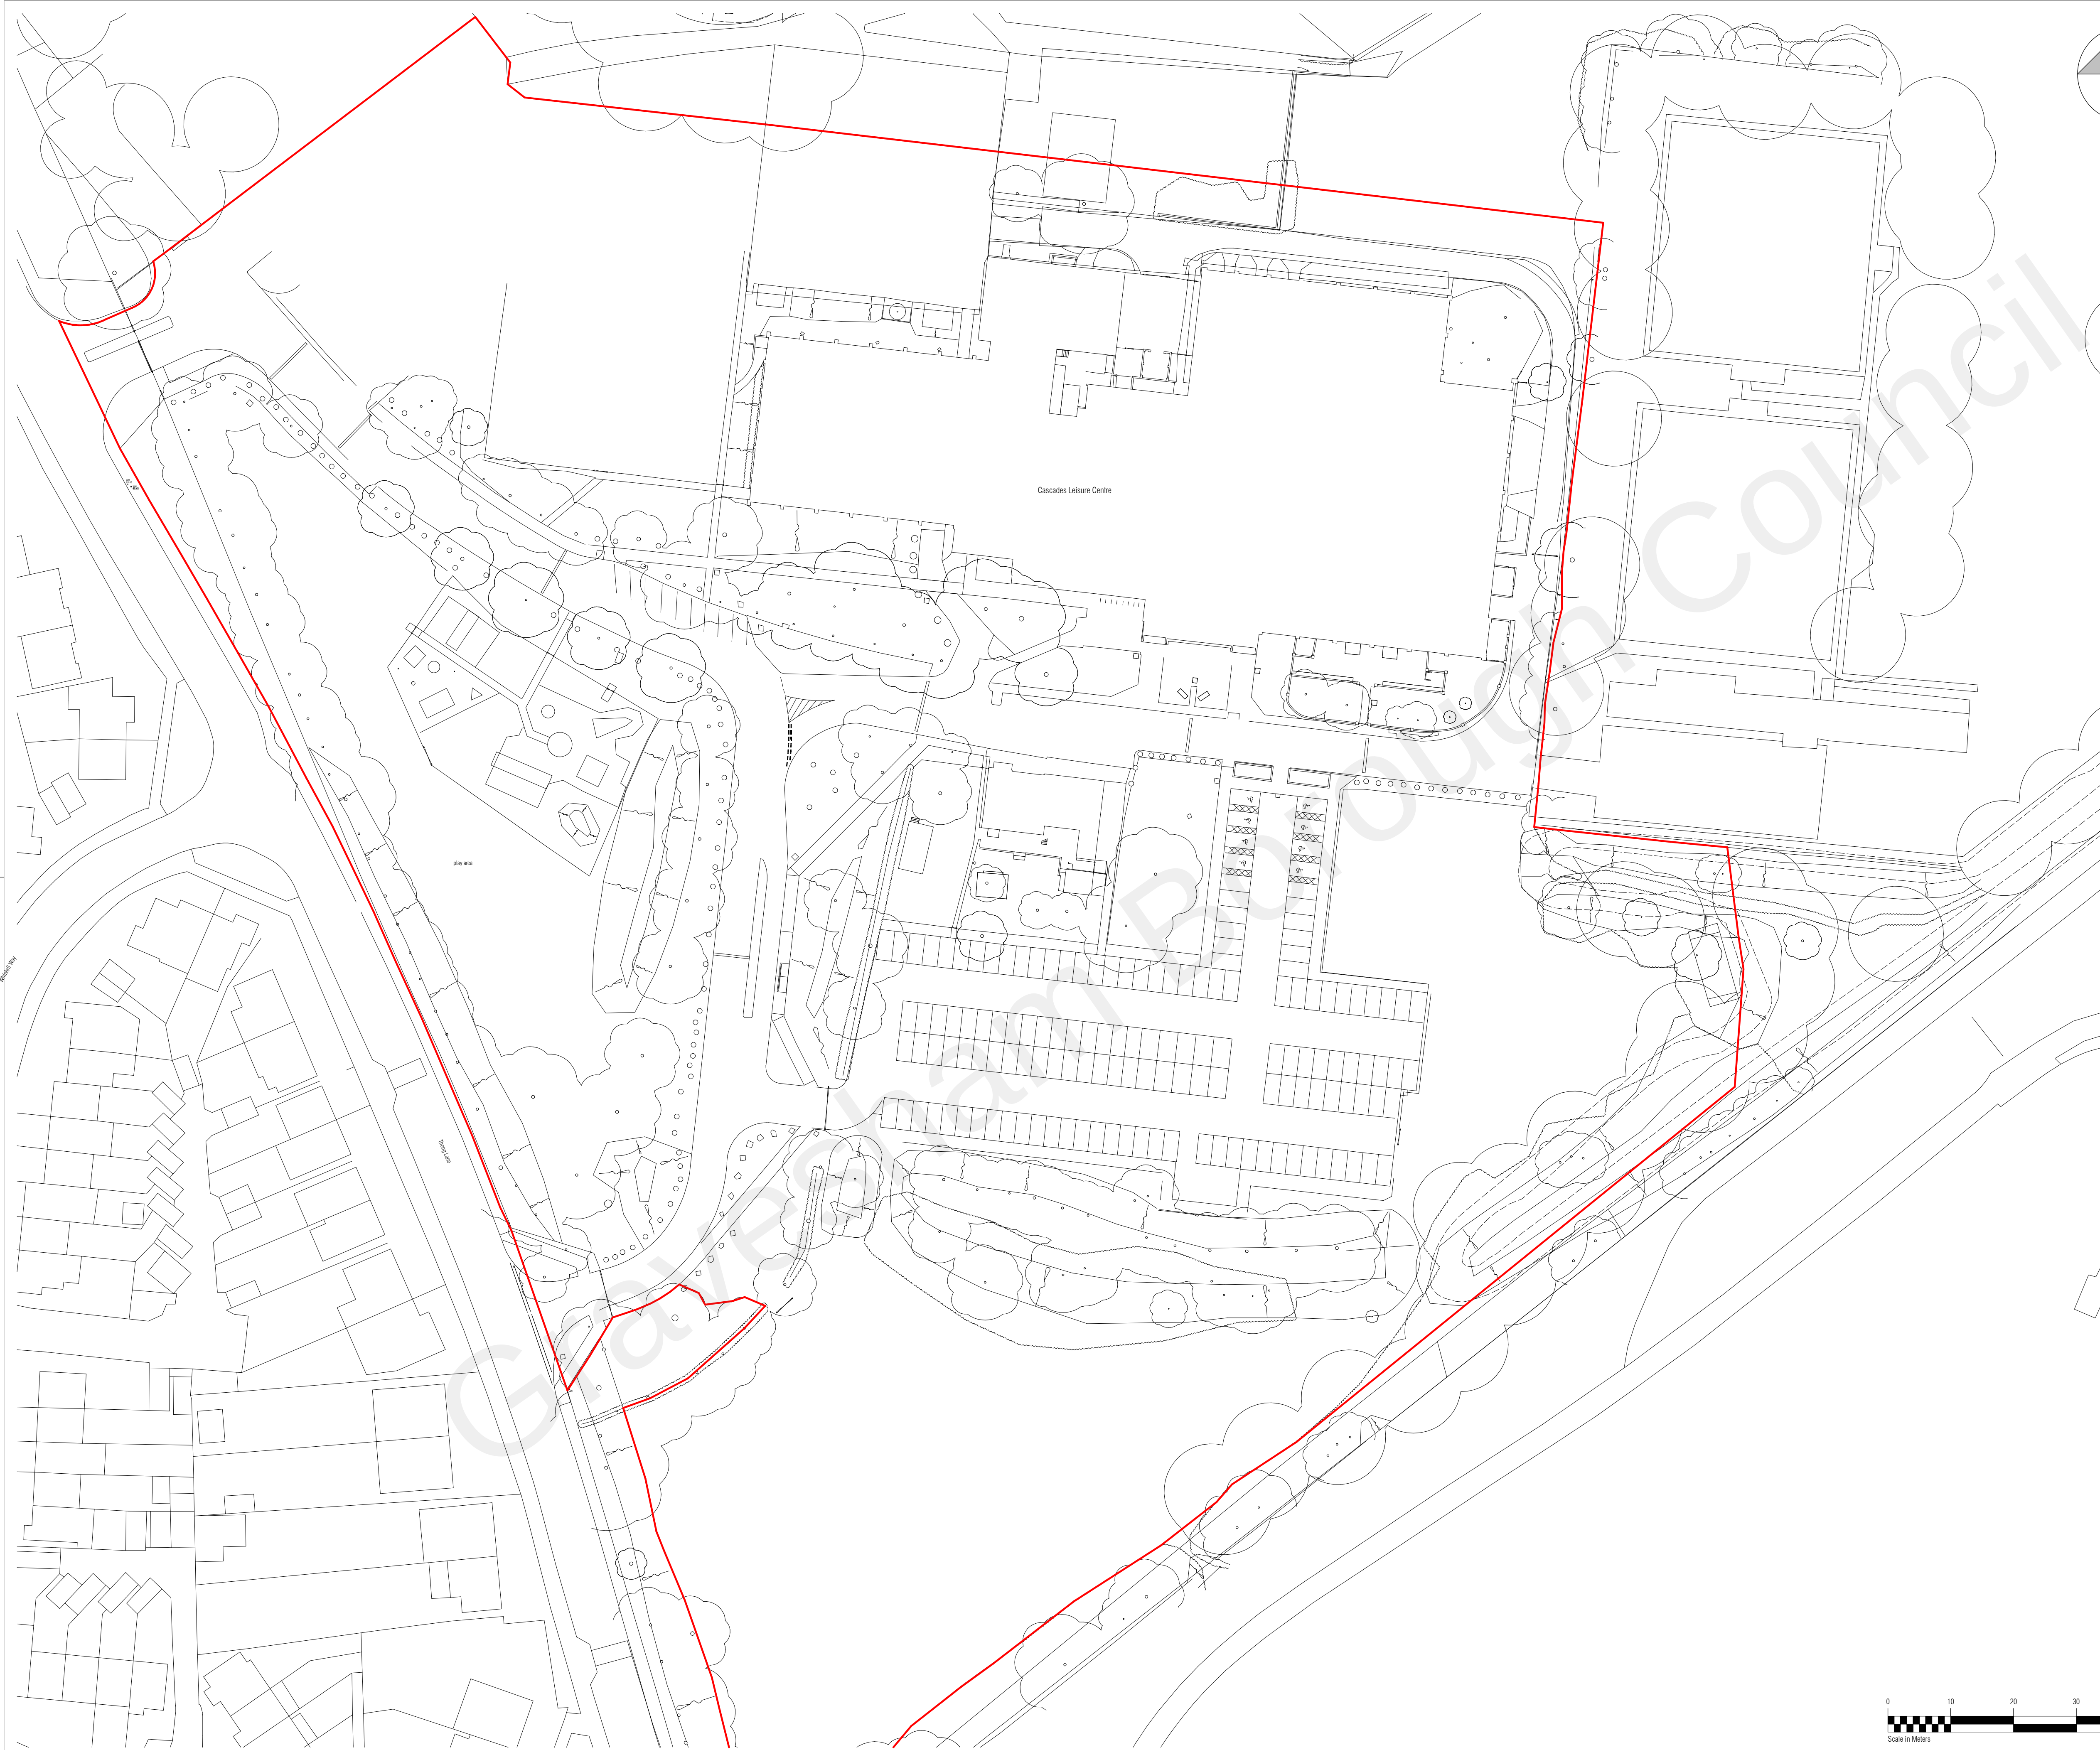


NOTE

KEY LEGEND

— Property Line

Site Area Total - 44528.83 m²

Revision	Date	Description	By/Ch
----------	------	-------------	-------

STATUS

Gravesham Borough Council



+44 800 909 8008 answers@space-place.com www.space-place.com

STATUS PLANNING

PROJECT

Cascades Leisure Centre

DRAWING

Existing Site Plan

SCALE 1 : 500 SHEET SIZE A1 DRAWN BY AS CHECKED BY JB DATE 25/11/22

PROJECT NO. DRAWING NO. REVISION

3929 - ASP - B1 - XX - DR - A - 0802 -

This drawing must not be reproduced in whole or part without written consent. All dimensions in millimetres. Where dimensions to be checked on site. Electronic issue to be confirmed by paper copy only. ©SPACE & PLACE. All Rights Reserved.

