


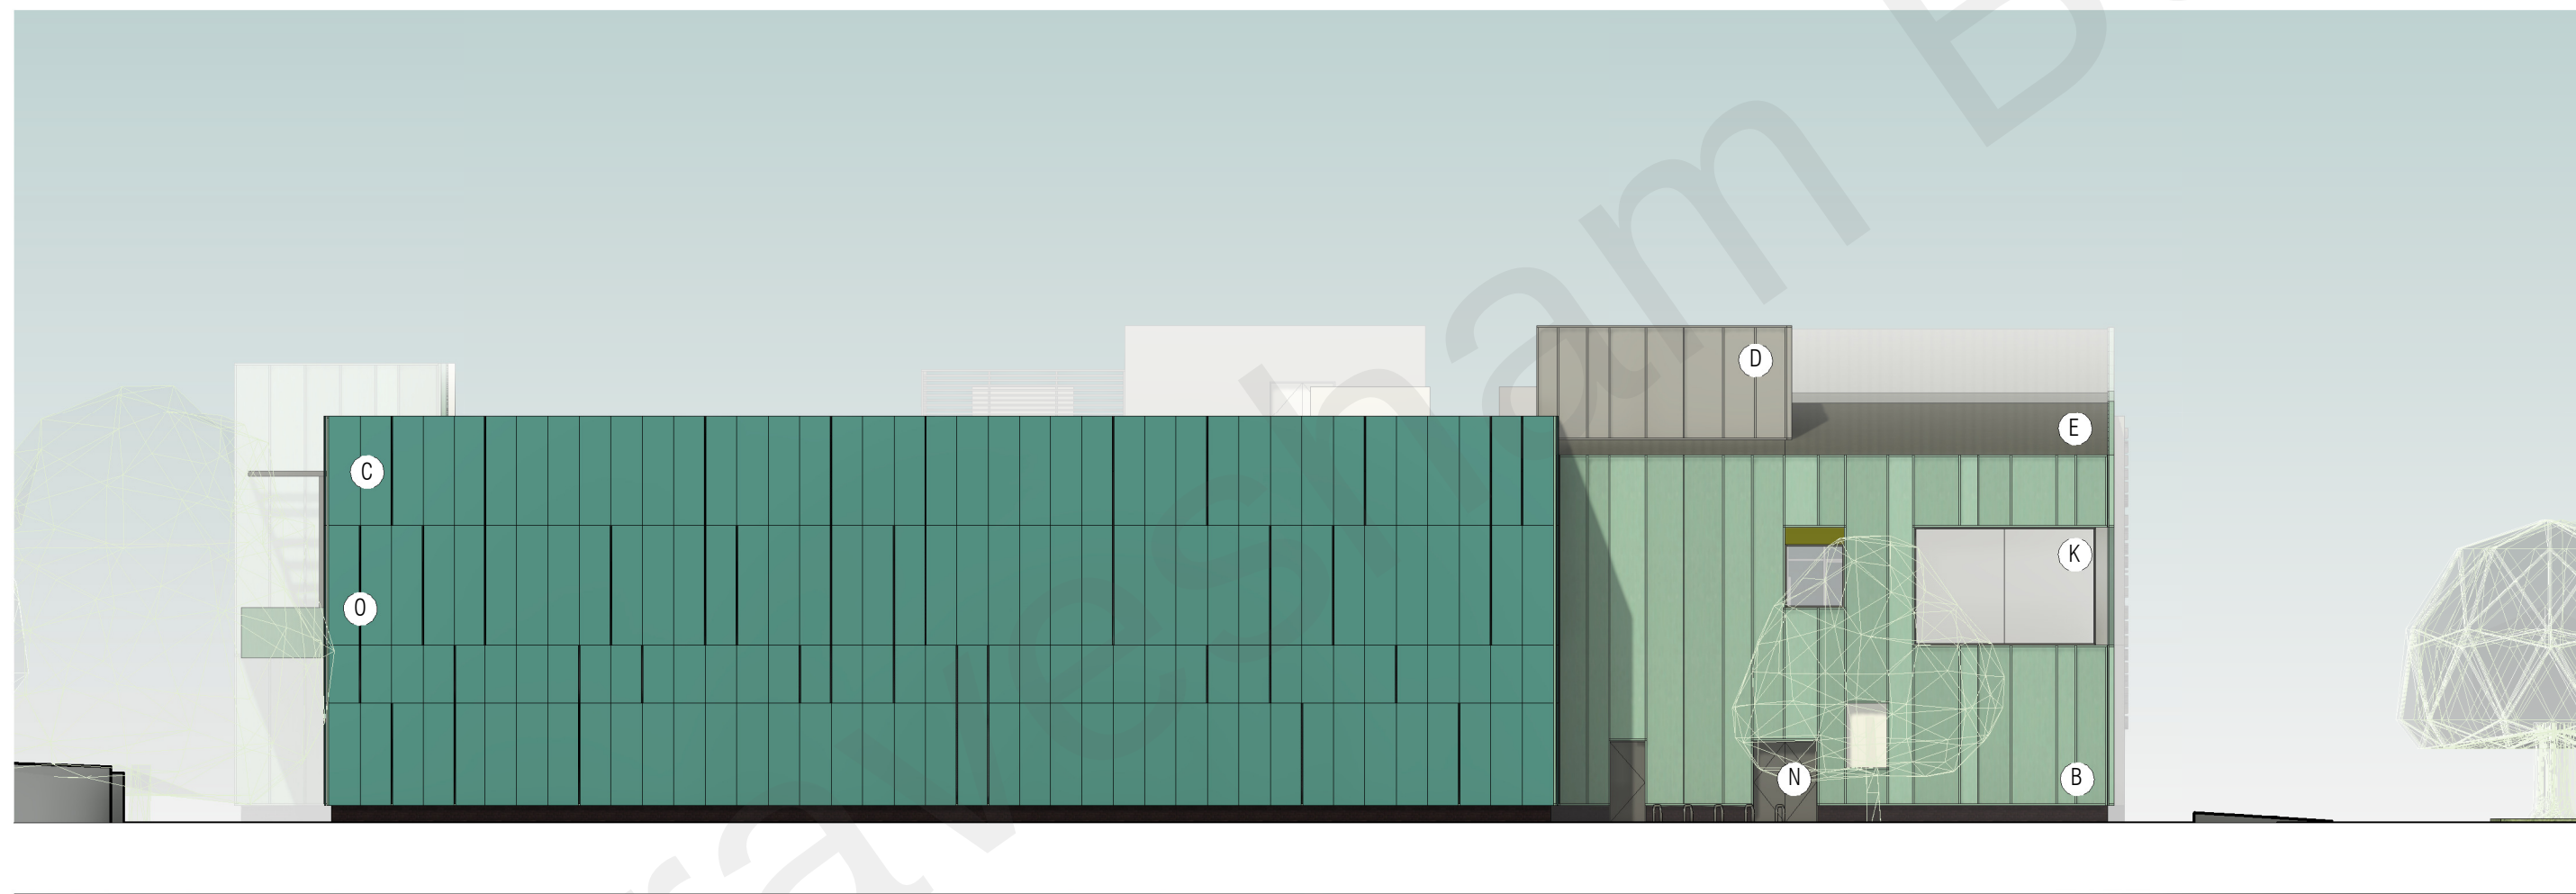

North Elevation
1 : 200



East Elevation
1 : 200

NOTE

- A Aluminium insulated cladding panels with metallic patina finish (copper varying tones). Vertical strips elements powder coated aluminium preformed sections (color to match panels).
- B Aluminium powder coated/insulated colour cladding (variations of green tones). Vertical strip elements powder coated aluminium preformed sections (color to match panels).
- C Aluminium powder coated/insulated colour cladding (mid grey colour).
- D Grey Aluminium cladding.
- E Standing seam Aluminium roofing(dark grey).
- F Dark grey brick plinth.
- G Recessed glazing coloured panel. Aluminium powder coated finish (bright yellow).
- H Recessed glazing panel.
- I Glass fibre flumes self coloured.
- J Cladding panel with metallic finish with rivet effect fixings.
- K Clear solar glazing.
- L Timber pergola structure.
- M Aluminium pressed metal cladding powder coated finish (orange/copper colour).
- N Doors metal finish powder coated (dark/charcoal grey).
- O Random LED lit strips.

Revision	Date	Description	By/Ch
----------	------	-------------	-------

STATUS
Gravesham Borough Council

SPACE PLACE

+44 800 909 8008 answers@space-place.com www.space-place.com

STATUS PLANNING

PROJECT
Cascades Leisure Centre

DRAWING
Elevations- North & East

SCALE 1 : 200 SHEET SIZE A1 DRAWN BY AS CHECKED BY/8 DATE 25/11/22
PROJECT NO. 3929 - ASP - B1 - XX - DR - A - 0820 - DRAWING NO. REVISION

