




NOTE

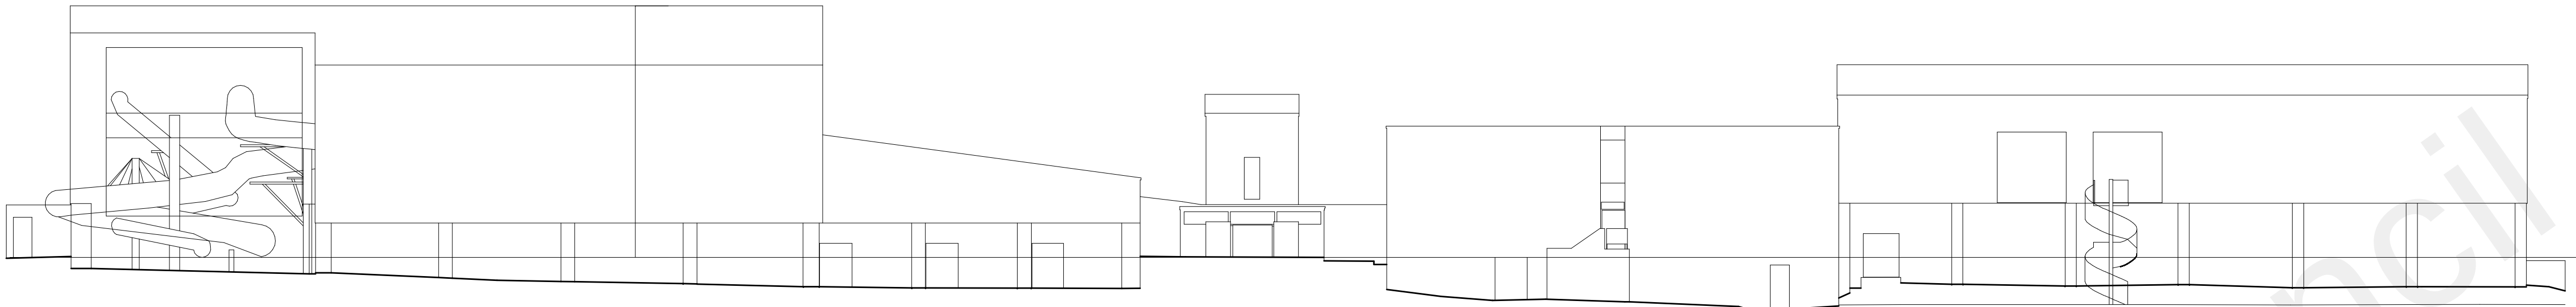


NORTH ELEVATION

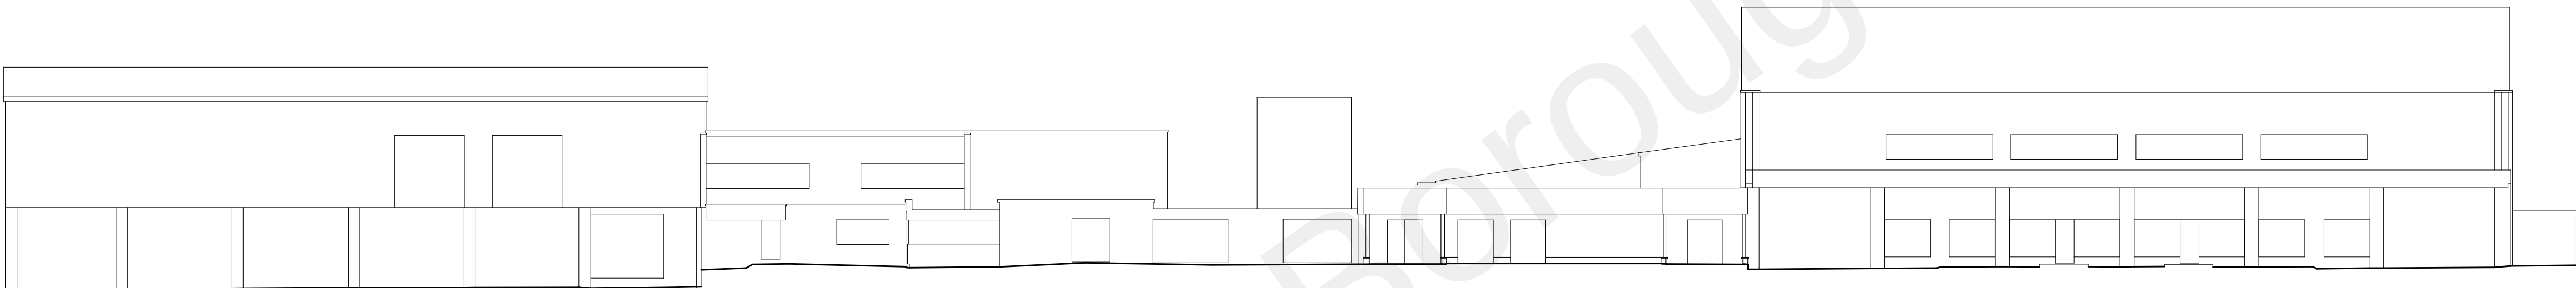

SOUTH ELEVATION

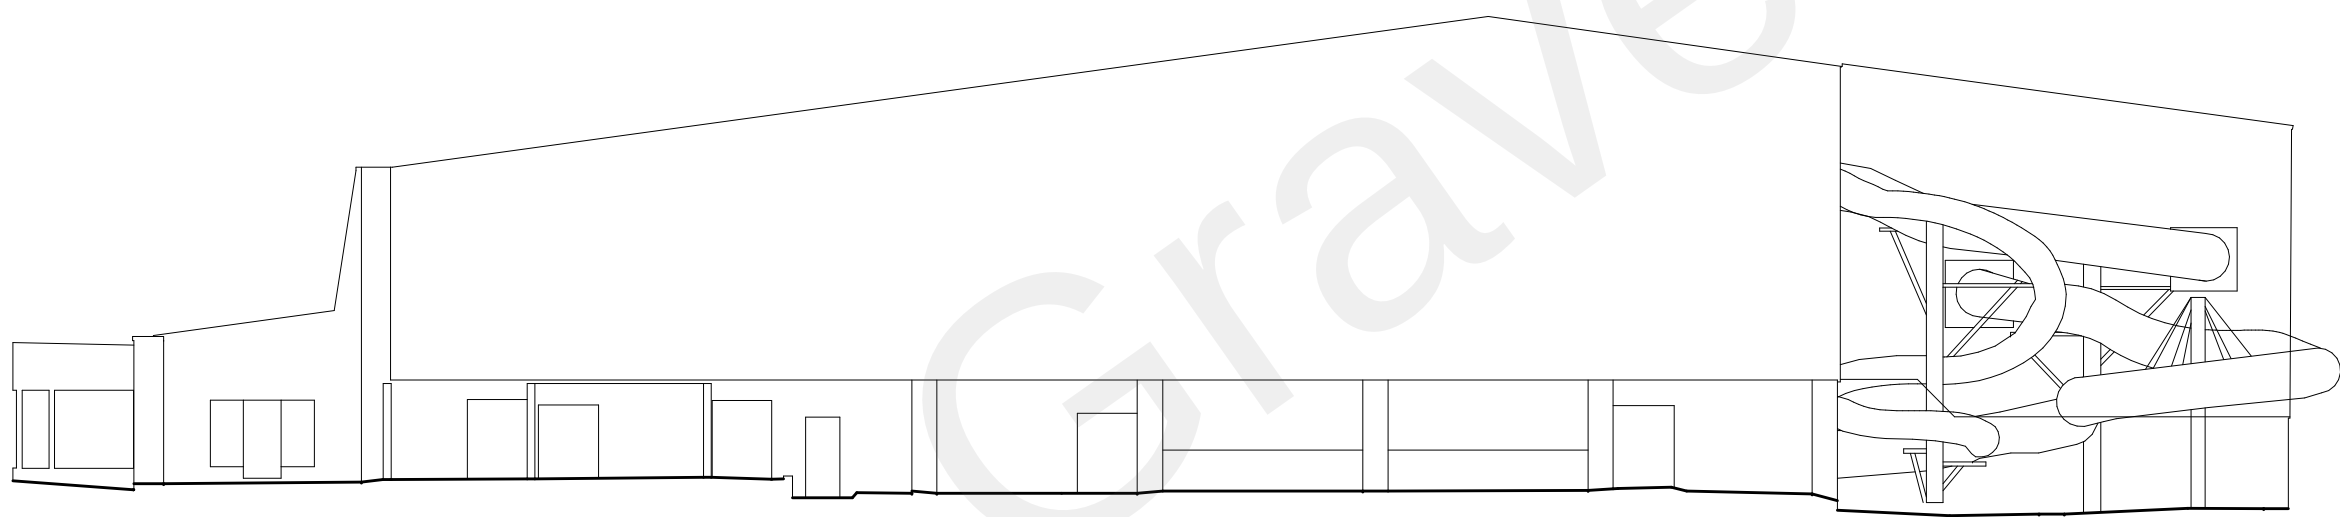

EAST ELEVATION

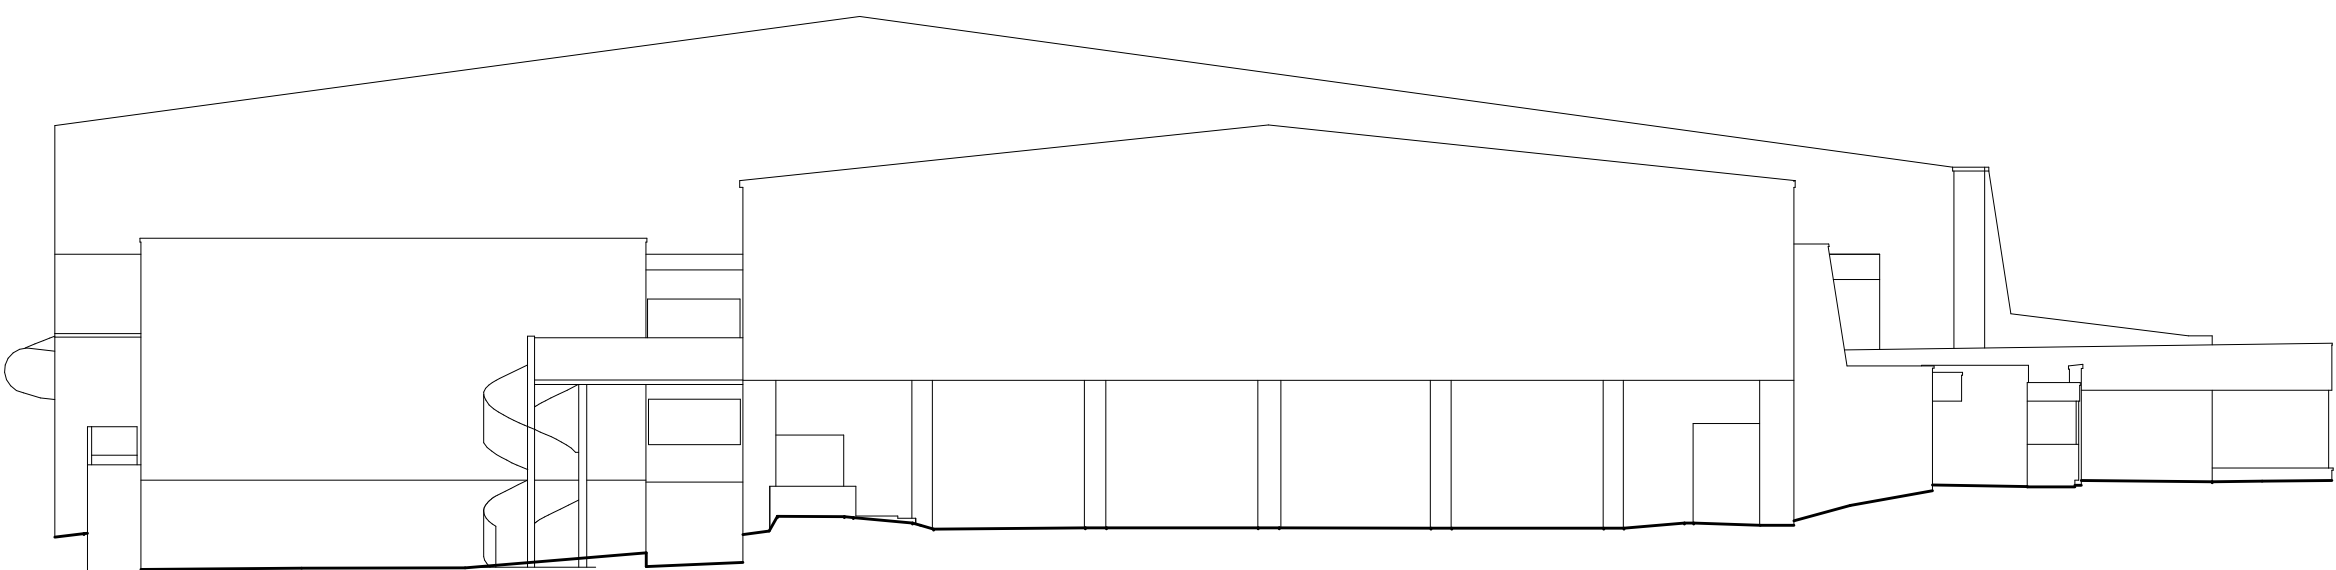

WEST ELEVATION

Revision	Date	Description	By/Ch
----------	------	-------------	-------

STATUS
Gravesham Borough Council

SPACE & PLACE

+44 800 909 8008 answers@space-place.com www.space-place.com

STATUS PLANNING

PROJECT
Cascades Leisure Centre

DRAWING
Existing Elevations

SCALE 1 : 200 SHEET SIZE A1 DRAWN BY AS CHECKED BY AB DATE 25/11/22
PROJECT NO. 3929 - ASP - B1 - XX - DR - A - 0822 - DRAWING NO. REVISION

