



Datum 63.00m

EAST ELEVATION

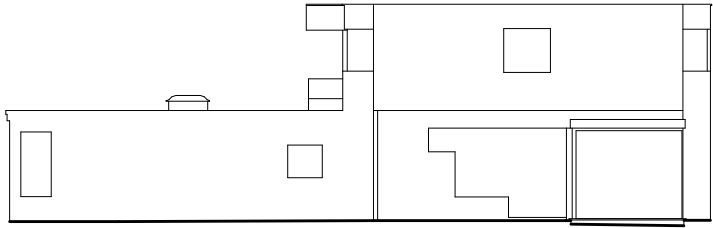


Datum 63.00m

NORTH ELEVATION

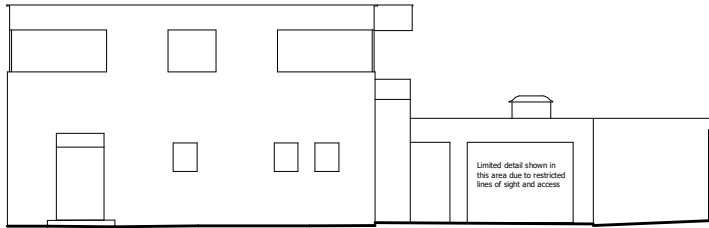


Datum 63.00m

SOUTH ELEVATION

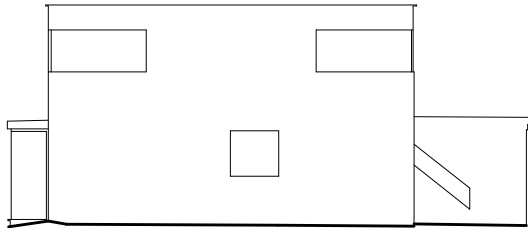

Datum 63.00m

WEST ELEVATION

 

NOTES

Rev	Date	Description	By/Ch
-----	------	-------------	-------

CLIENT

Gravesham Borough Council



STATUS PLANNING

PROJECT
Cascades Leisure Centre

DRAWING
Existing Elevations- Reagan's Bar

SCALE 1 : 200 SHEET SIZE A3 DRAWN BY AS CHECKED BY JB DATE 25/11/22

PROJECT NO. 3929 - ASP - B1 - XX - DR - A - 0823
DRAWING NO. REVISION

+44 800 909 8008 answers@space-place.com www.space-place.com

This drawing must not be reproduced in whole or part without written consent. All dimensions in millimetres. Written dimensions to be checked on site. Electronic issue to be confirmed by paper copy only. ©SPACE + PLACE. All Rights Reserved.