






Existing Front Elevation

PERMITTED DEVELOPMENT ALLOWANCE

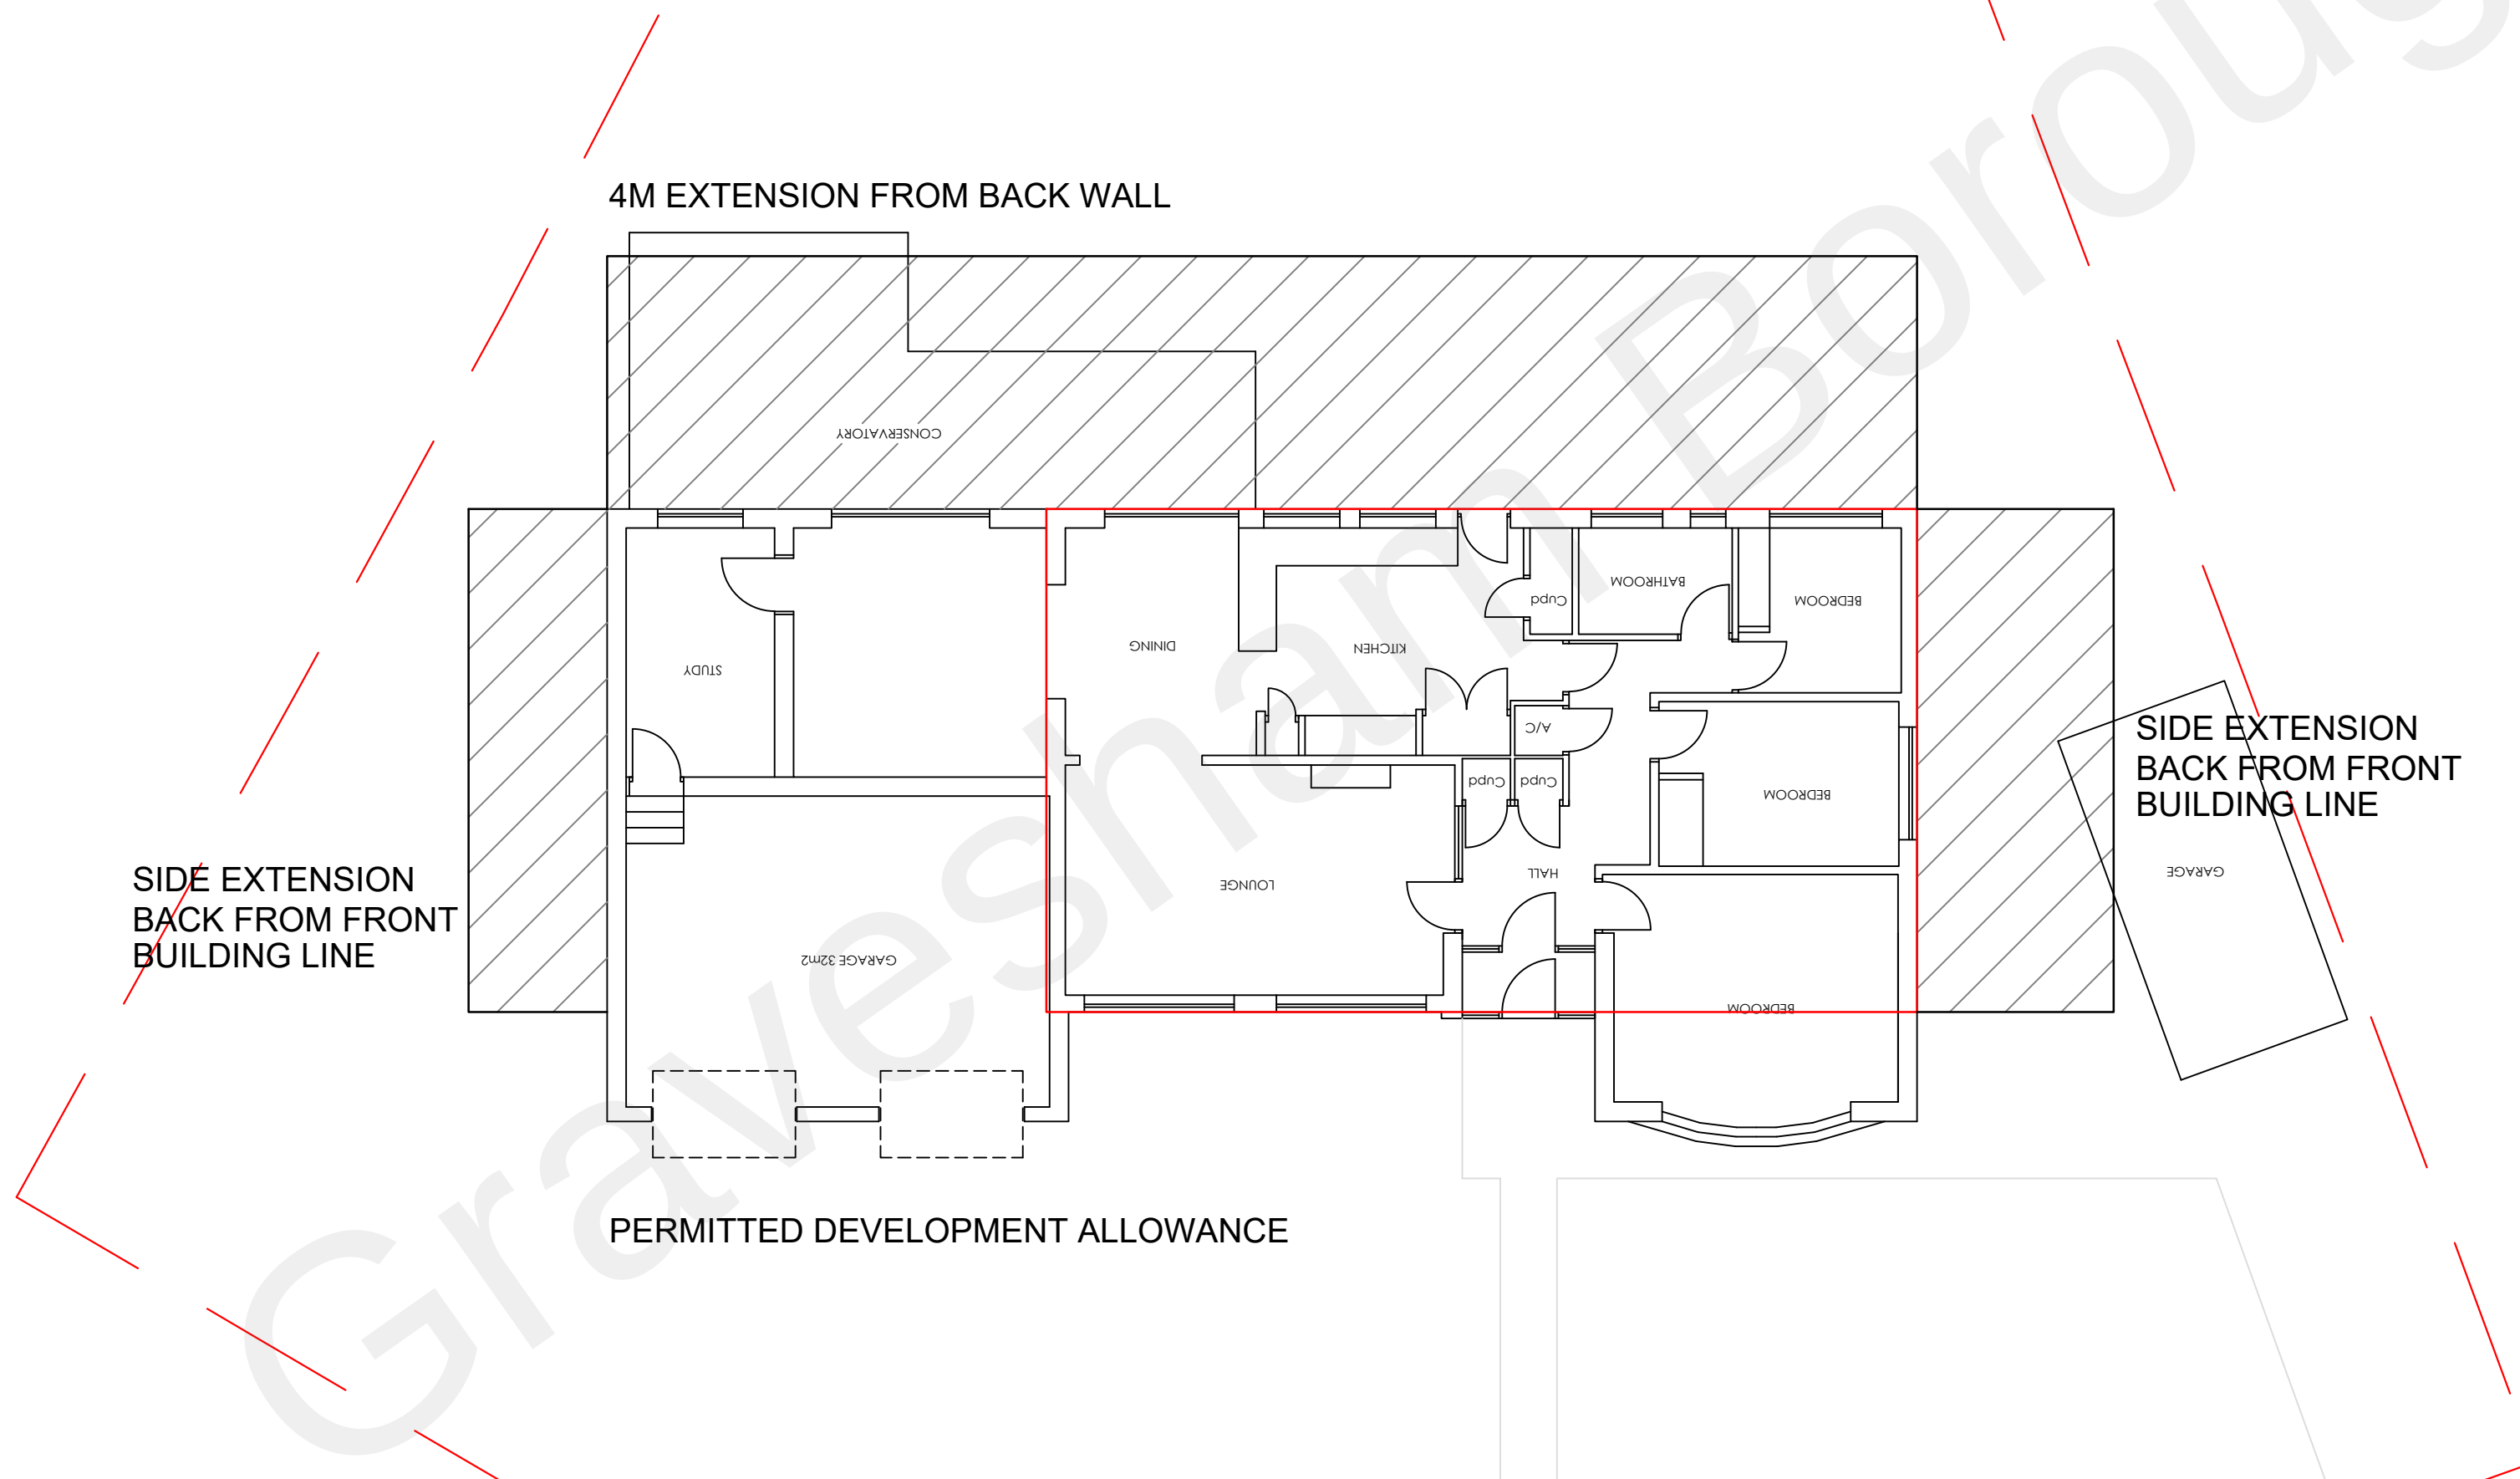

PERMITTED DEVELOPMENT ALLOWANCE

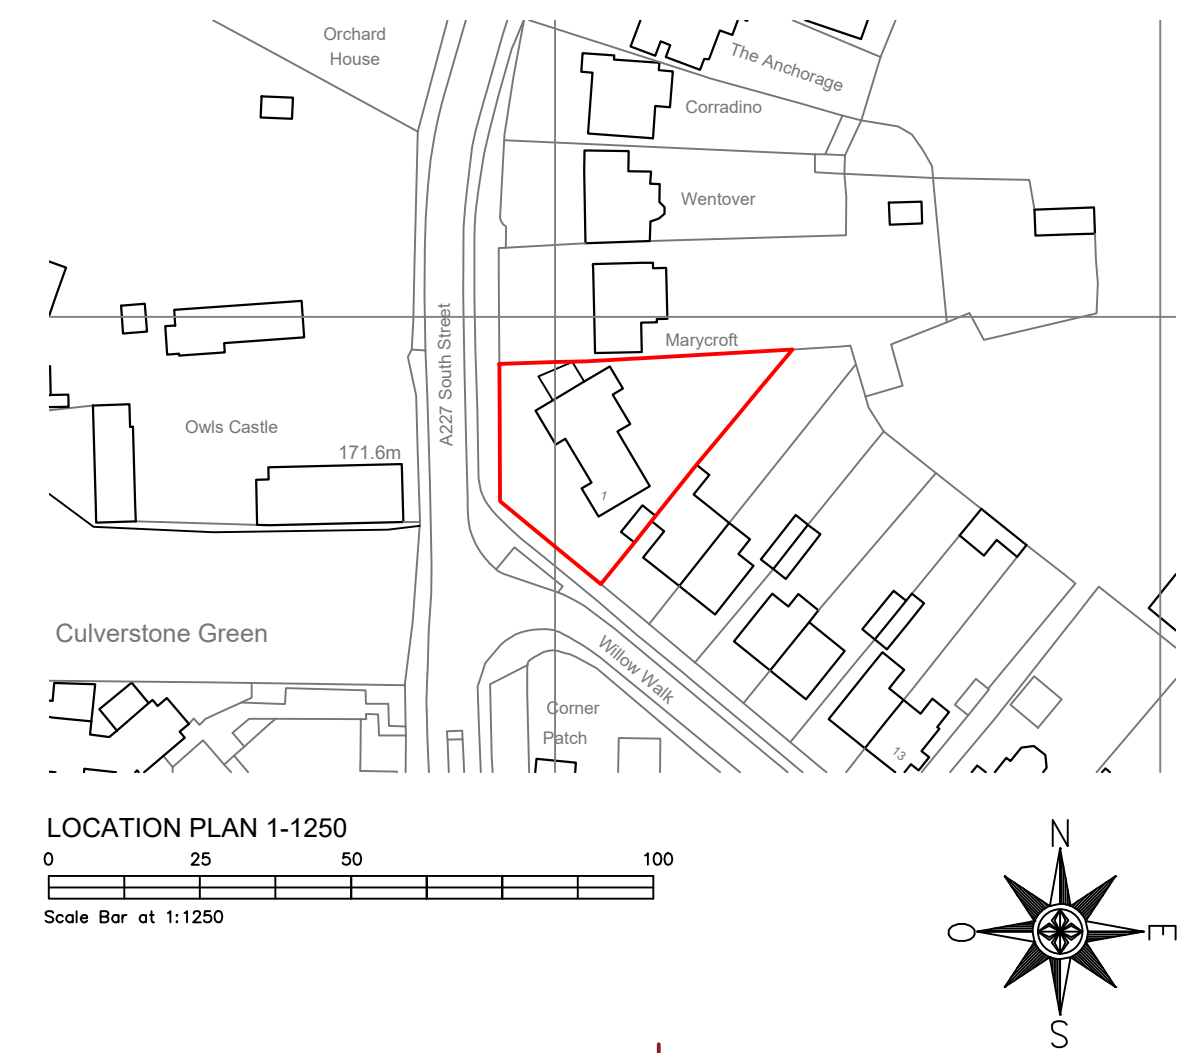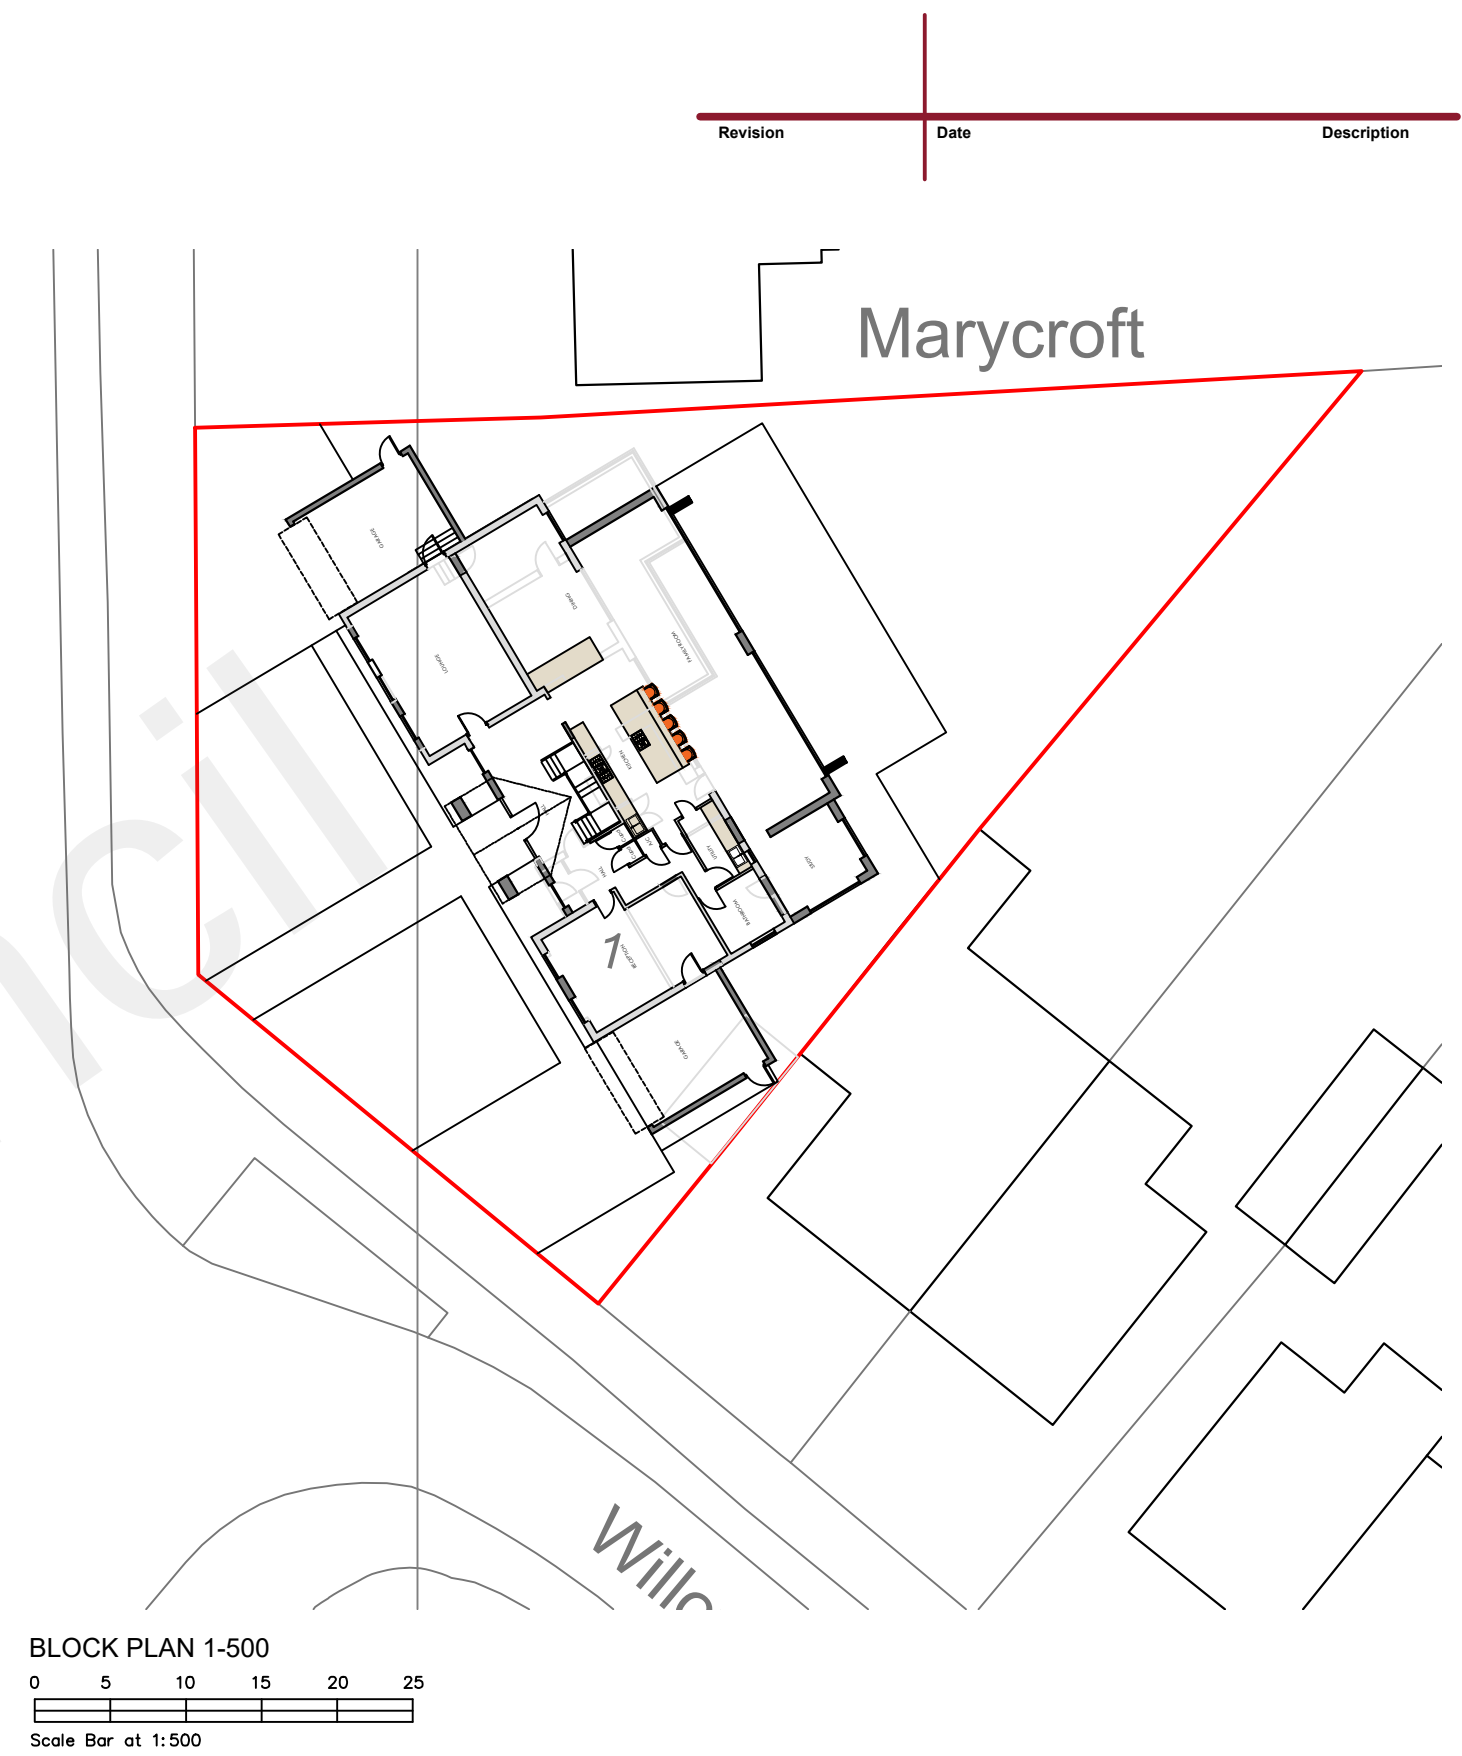

| Revision   | Date           | Description |
|---|----------------|-------------|
| Status<br>PLANNING   |                |             |
| Mark Carter ASSOCIATES<br>Architectural Design                                                                                            |                |             |
| design studio<br>priestfield stadium gillingham kent ME7 4DD<br>tel 01634 304700 fax 01634 850986<br>e mail: markcarter.design@virgin.net |                |             |
| Client<br>HAYER INVESTMENTS KENT LTD   |                |             |
| Drawing Title<br>PERMITTED DEVELOPMENT   |                |             |
| Project Title<br>ALTERATIONS AT<br>No1 WILLOW WALK                                                                                        |                |             |
| Scale<br>1:100   | Date<br>OCT 22 | Drawn<br>MC |
| Drawing No<br>3429 - 004   | Rev<br>-       |             |