


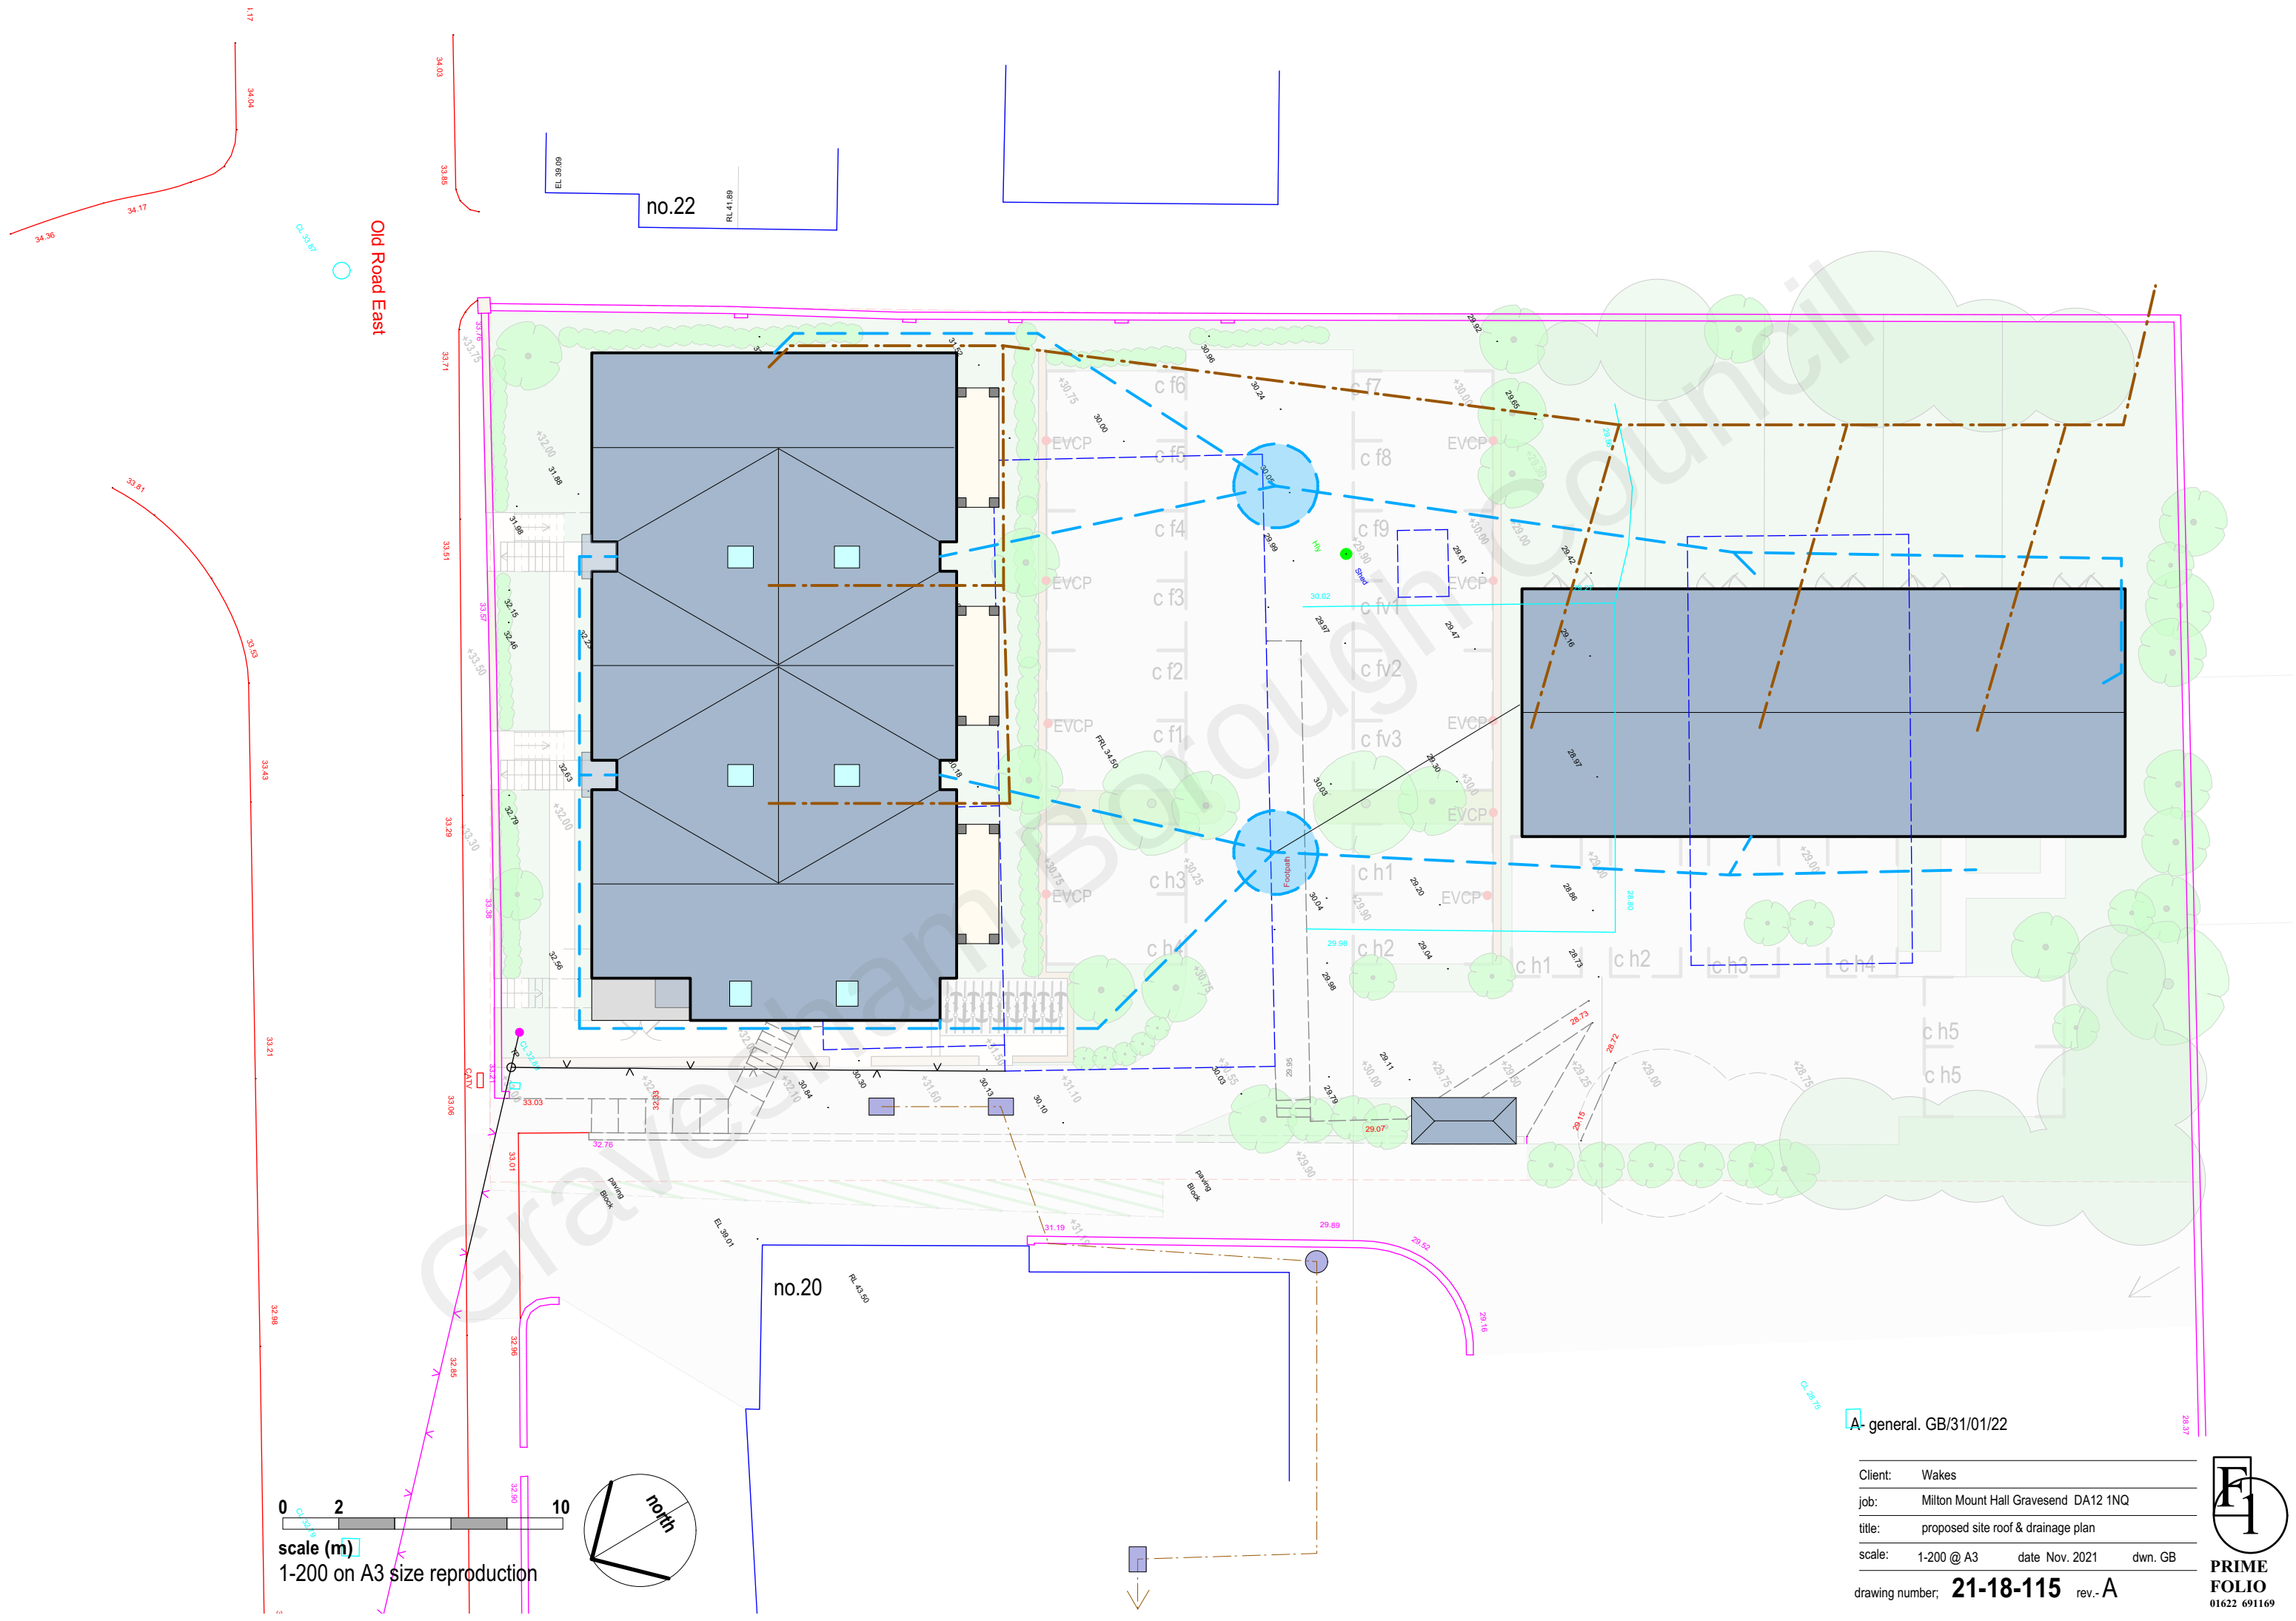

A- general. GB/31/01/22

Client:	Wakes		
job:	Milton Mount Hall Gravesend DA12 1NQ		
title:	proposed site roof & drainage plan		
scale:	1-200 @ A3	date Nov. 2021	dwn. GB
drawing number;	21-18-115 rev.- A		