
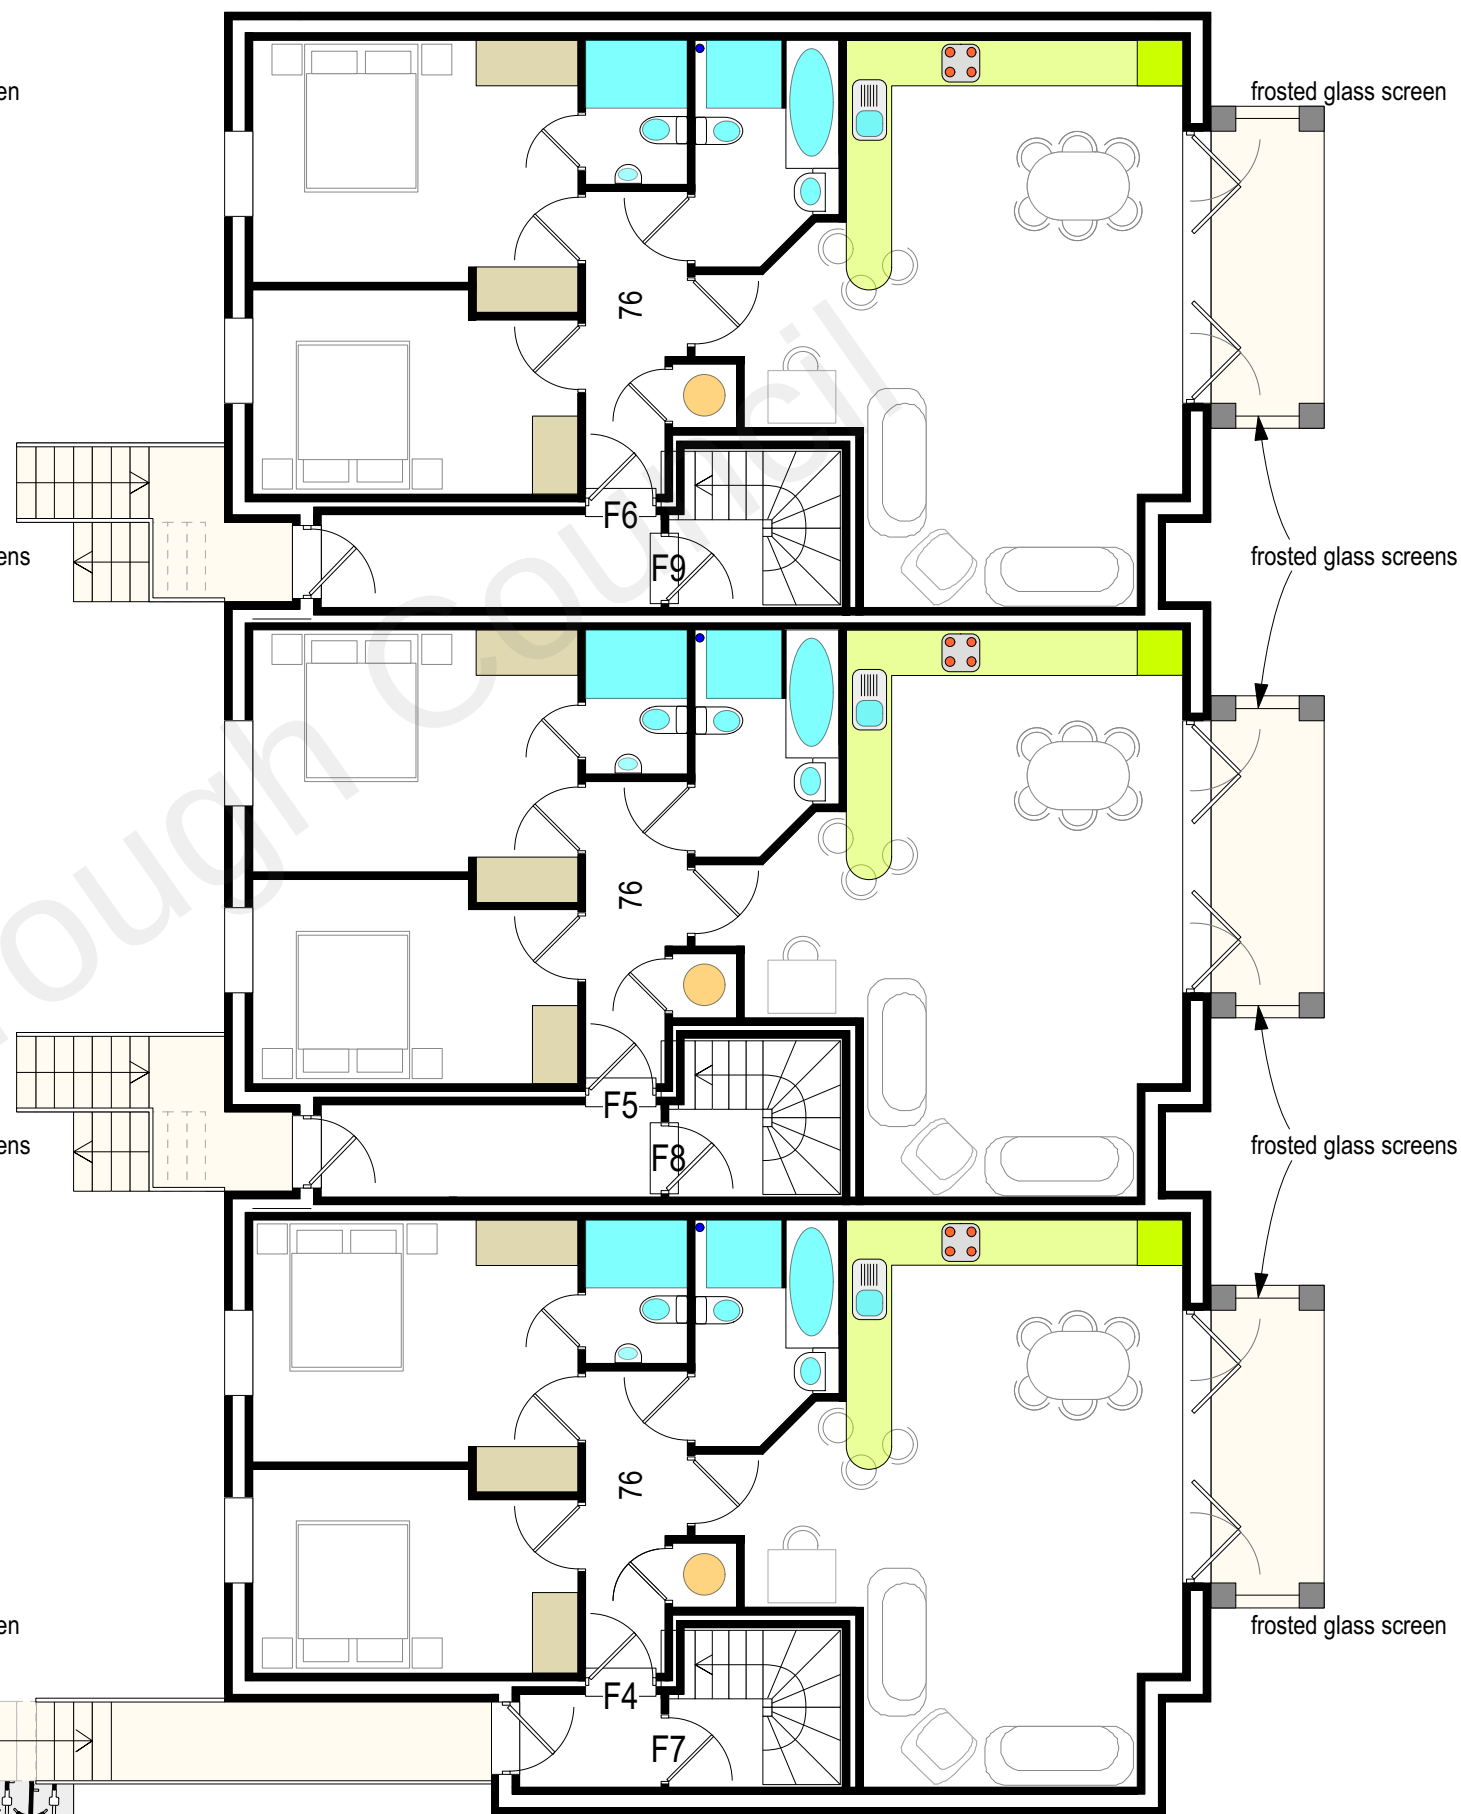


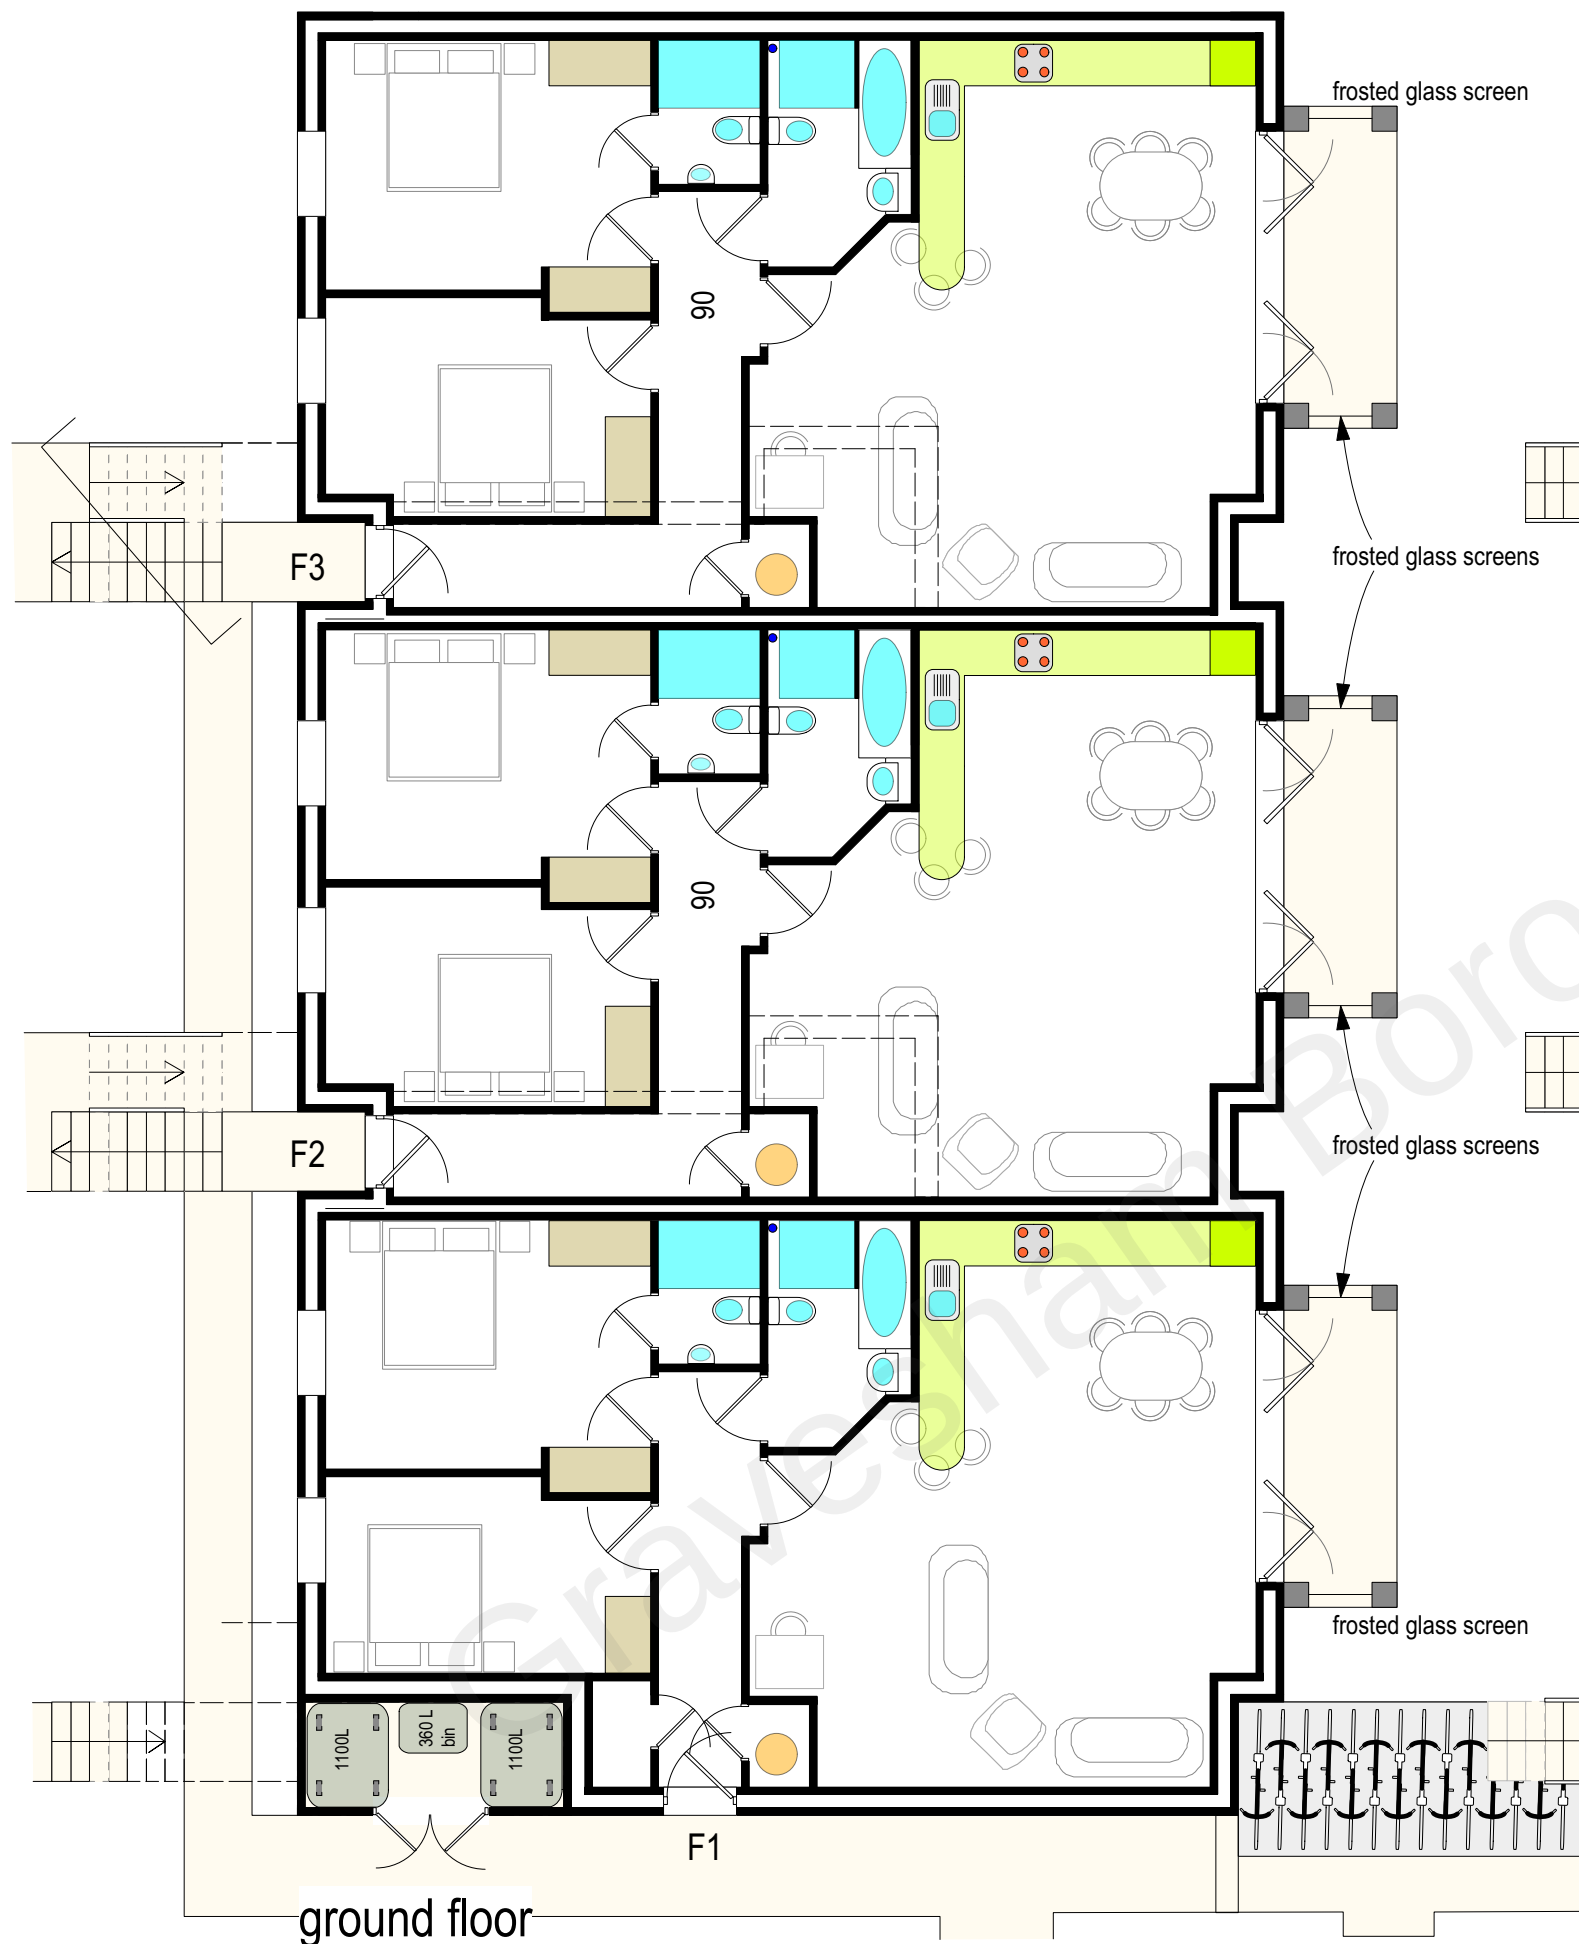

0 5
scale (m)
1-100 on A3 size reproduction

first floor

A- general/GB/31/01/22

Client: Wakes
job: Milton Mount Hall Gravesend DA12 1NQ
title: flats ground & first floor plans
scale: 1-100 @ A3 date Nov. 2021 dwn. GB
drawing number; **21-18-103** rev.- **A**