




PROPOSED ELEVATIONS

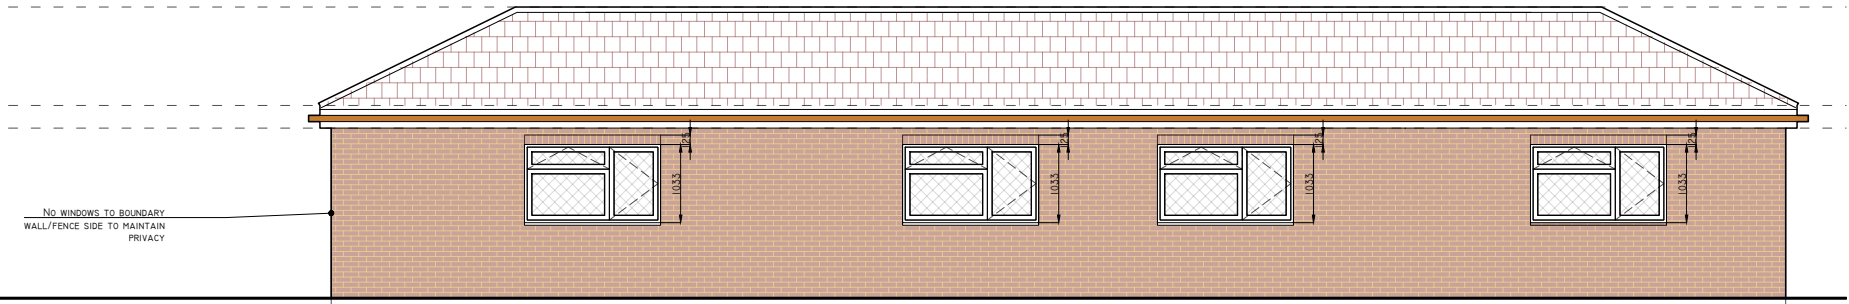


REAR ELEVATION

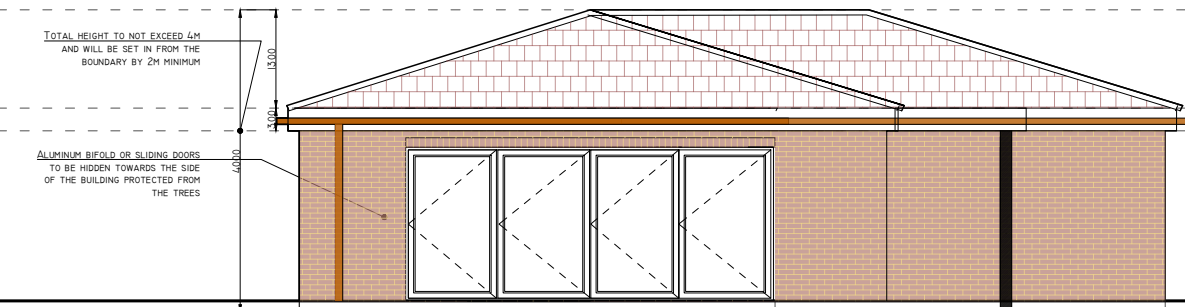

LEFT FLANK ELEVATION

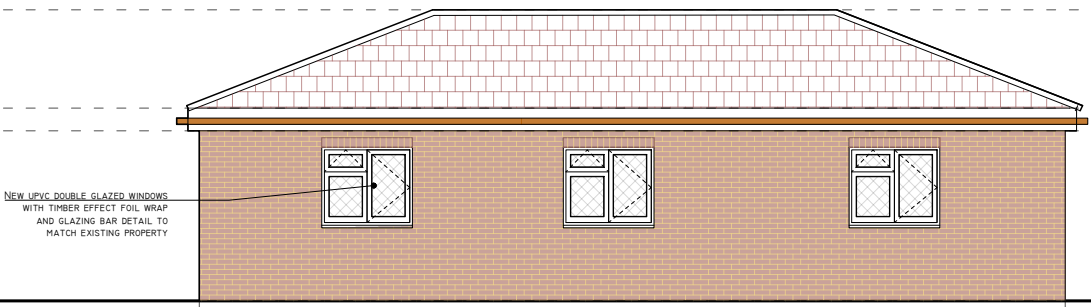


LEFT FLANK ELEVATION

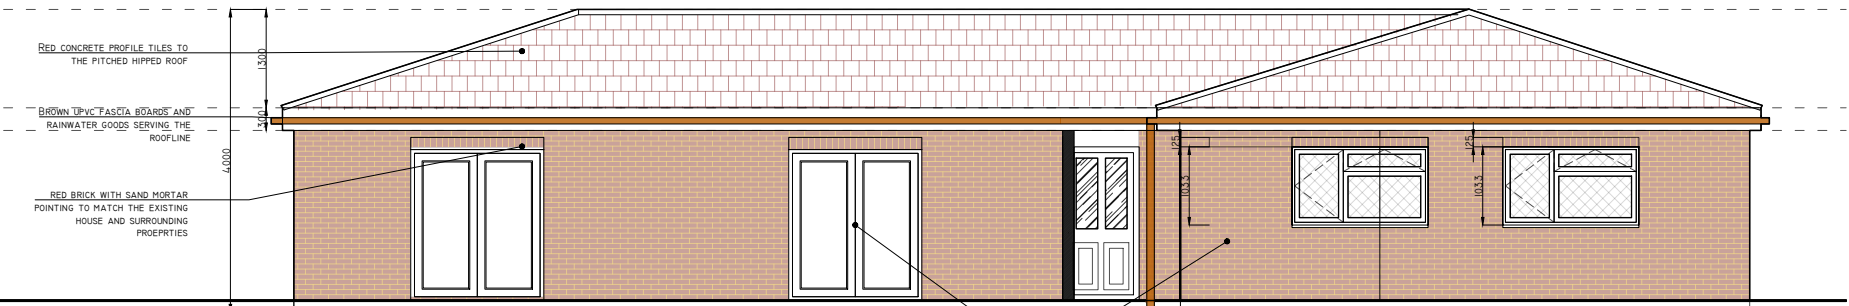

FRONT ELEVATION

NEW UPVC DOOR WITH TIMBER
EFFECT FOIL WRAP

 


Notes:

This drawing and the copyrights and patents therein are the property of JSM(Silver Teal Ltd) and may not be used or reproduced without consent or attribution.

It is the responsibility of the client and contractor to review these drawings to ensure compliance with the latest building regulations and guidance documents as well as ensure the detailed measurements are correct before undertaking works.

No structural, intrusive or specialist surveys have been undertaken as part of this design.

NORTH

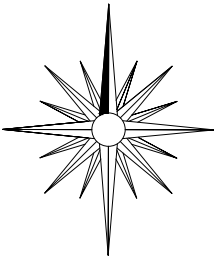

REV:	DESCRIPTION:	BY:	DATE:
STATUS: PLANNING ISSUE			
 PROPERTY AND CONSTRUCTION CONSULTANTS 52 Beechway, Bexley, Kent, DA5 3DG Tel: 07464856228 Email: Reception@silverteal.co.uk			
CLIENT:	Sav Markland White Post Lane Meopham, Gravesend, DA13 0TZ		
ARCHITECT:	Silver Teal Ltd (Formerly JSM)		
SITE:	Marklands DA13 0TZ		
TITLE:	Proposed Outbuilding Elevation, Elevations and Floorplans		
SCALE AT A3: 1:100&500	DATE: 09.02.2023	DRAWN: JM	CHECKED: JM
PROJECT NO: -	DRAWING NO: P03	REVISION: -	