




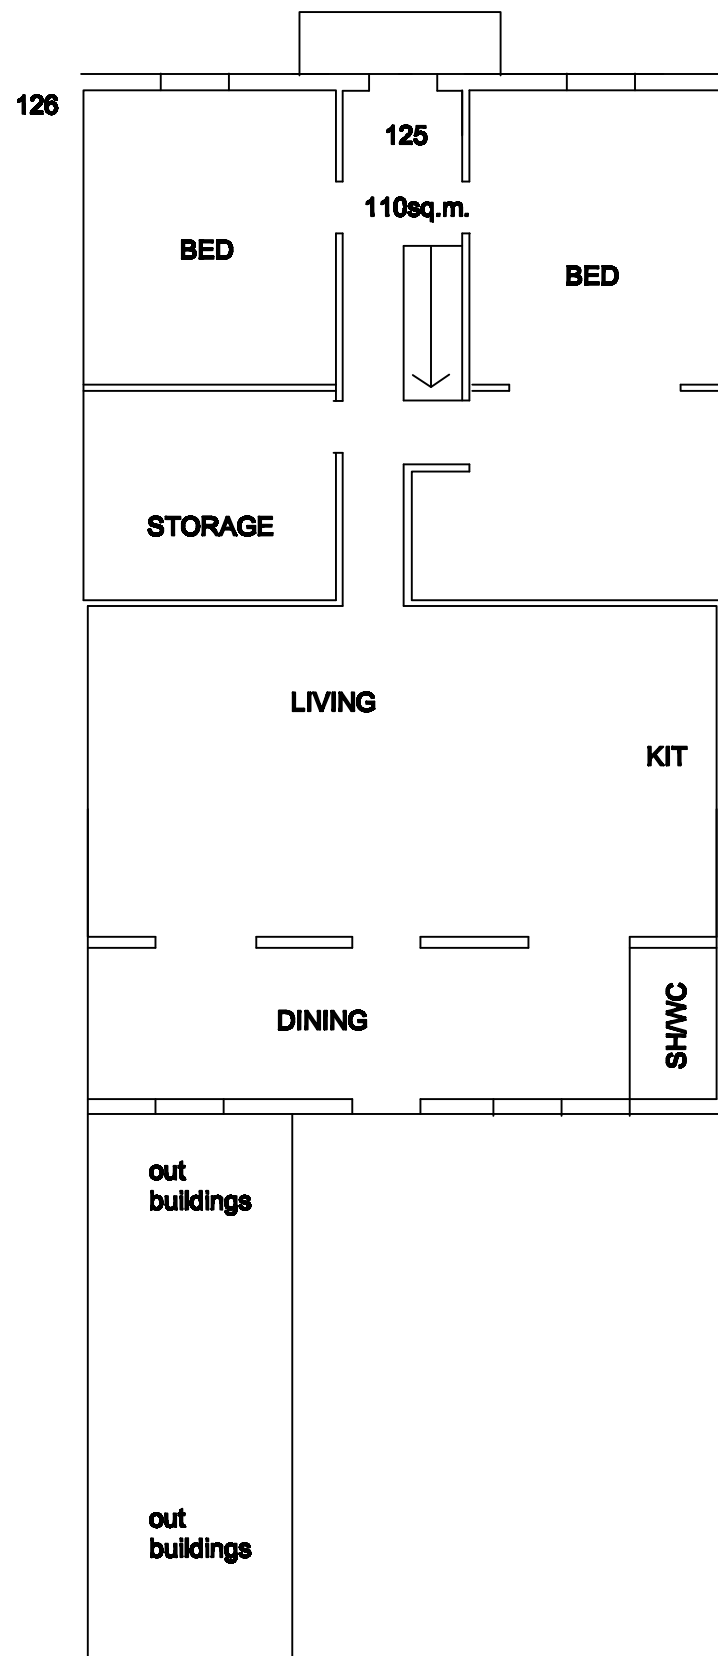


GROUND FLOOR PLAN

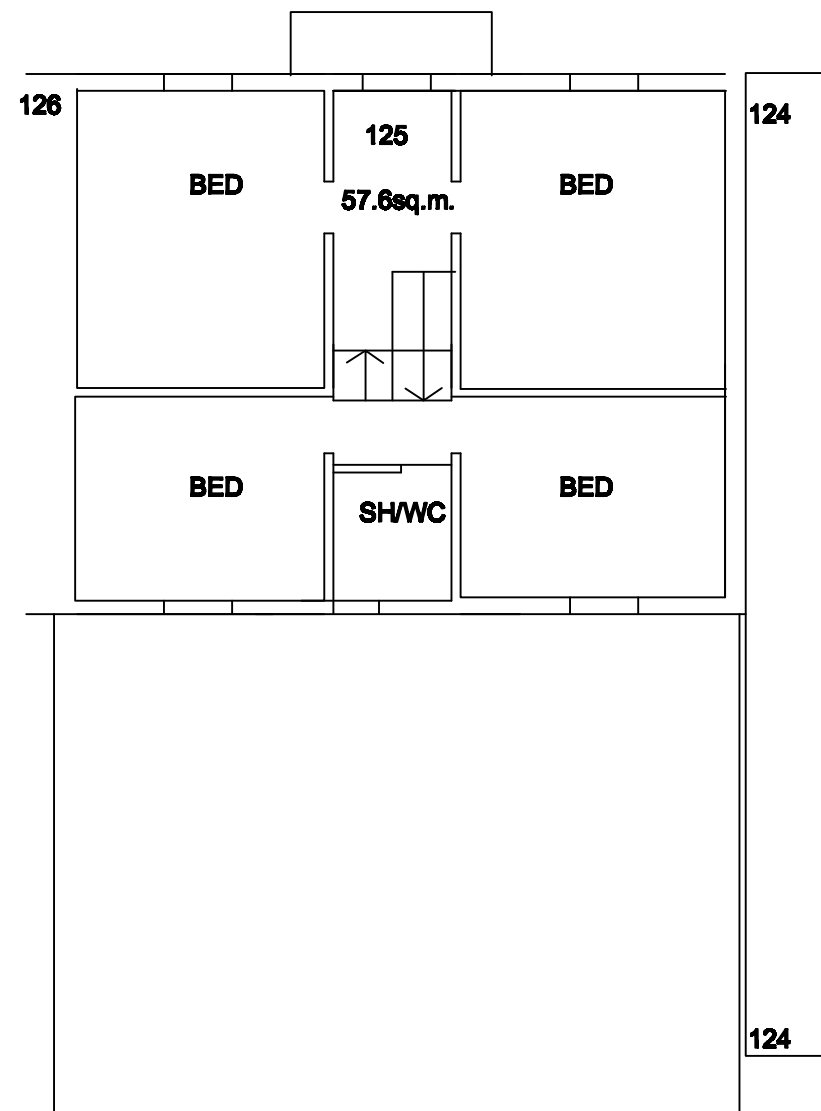

FIRST FLOOR PLAN

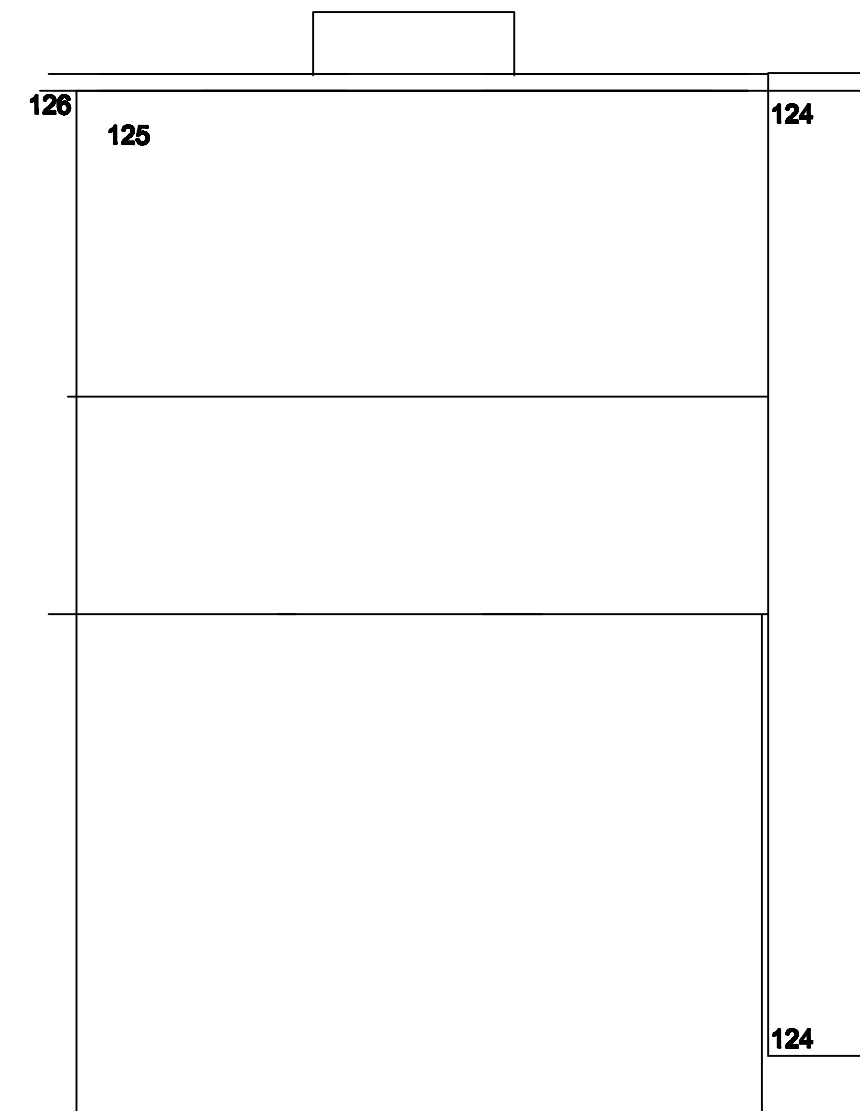

ROOF PLAN

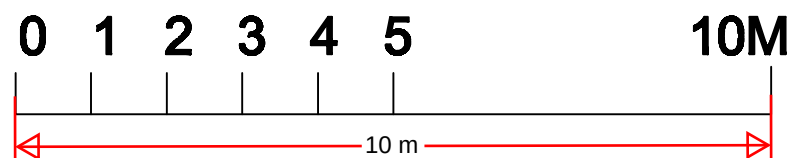

MERRITT
DESIGN
PARTNERSHIP
105 CHURCH HILL,
LOUGHTON,
ESSEX, IG10 1QR
TEL: 020-8505-8882
info@merrittdesign.co.uk

Job:
125 WELLINGTON STREET
GRAVESEND
DA12 1JE

Day Title:
EXISTING

Scale: 1:100 @A3	Date:	Drawn:
Day No: MDP.WST/012	Checked:	Rev: