



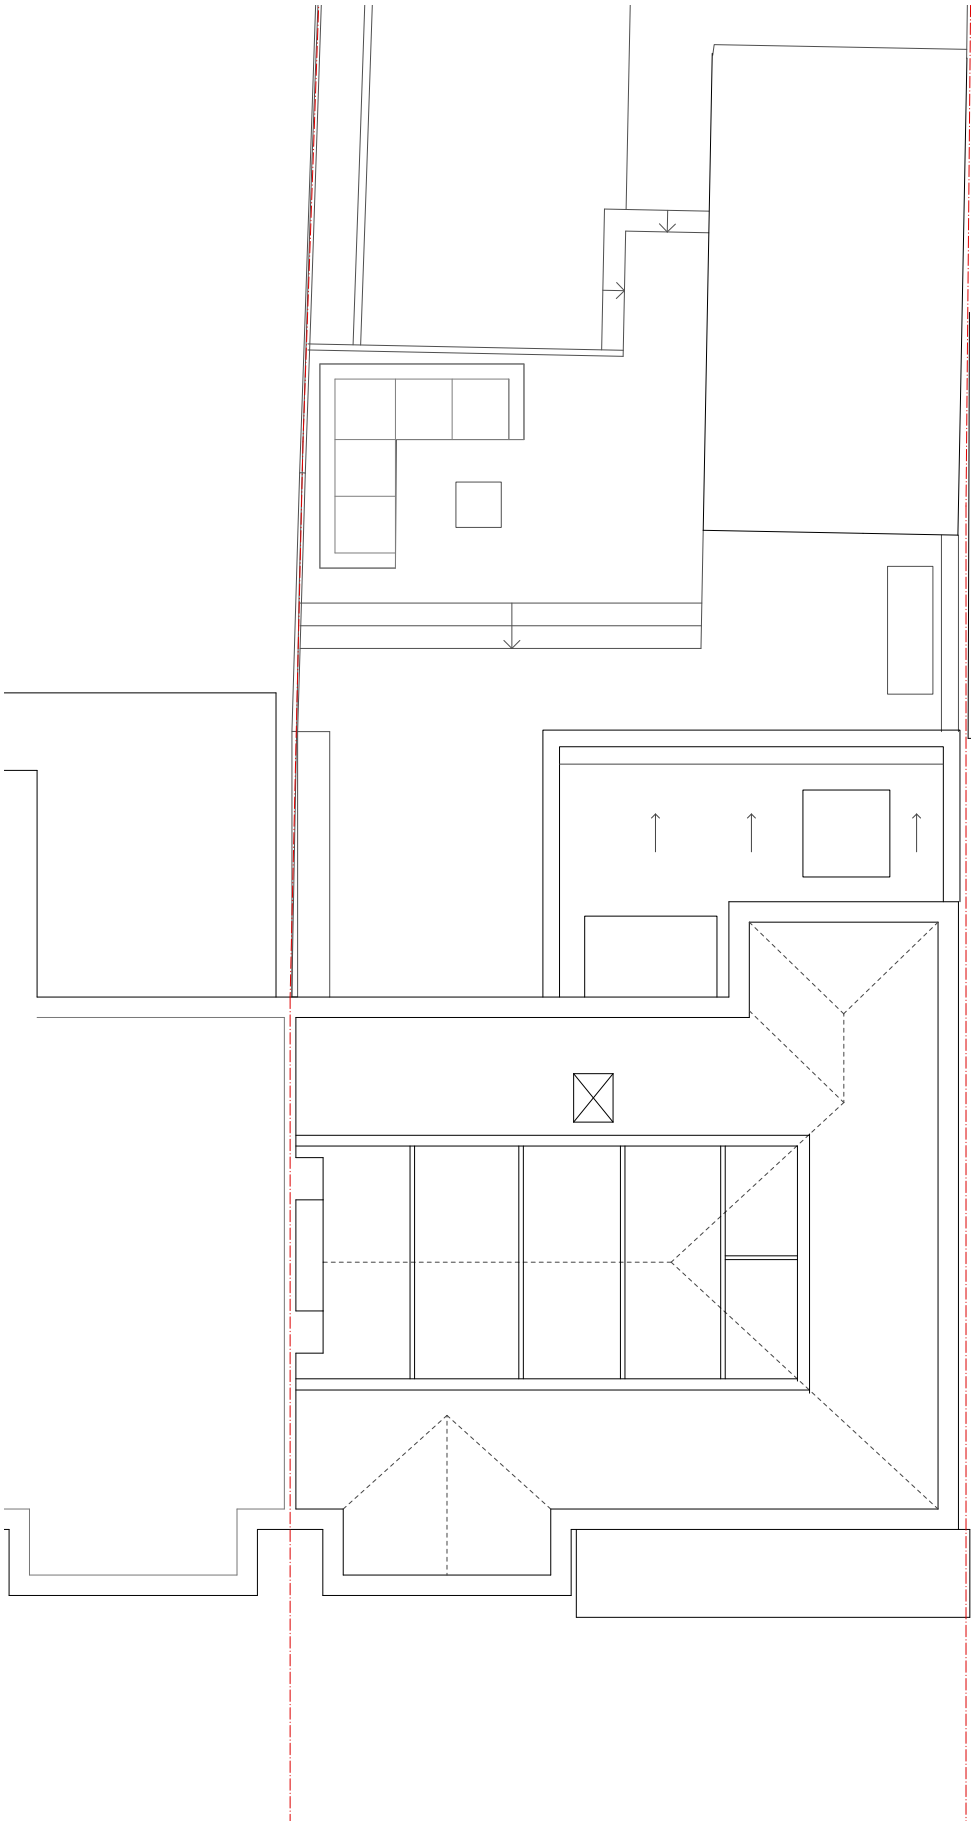

01 | Attic Plan
Proposed

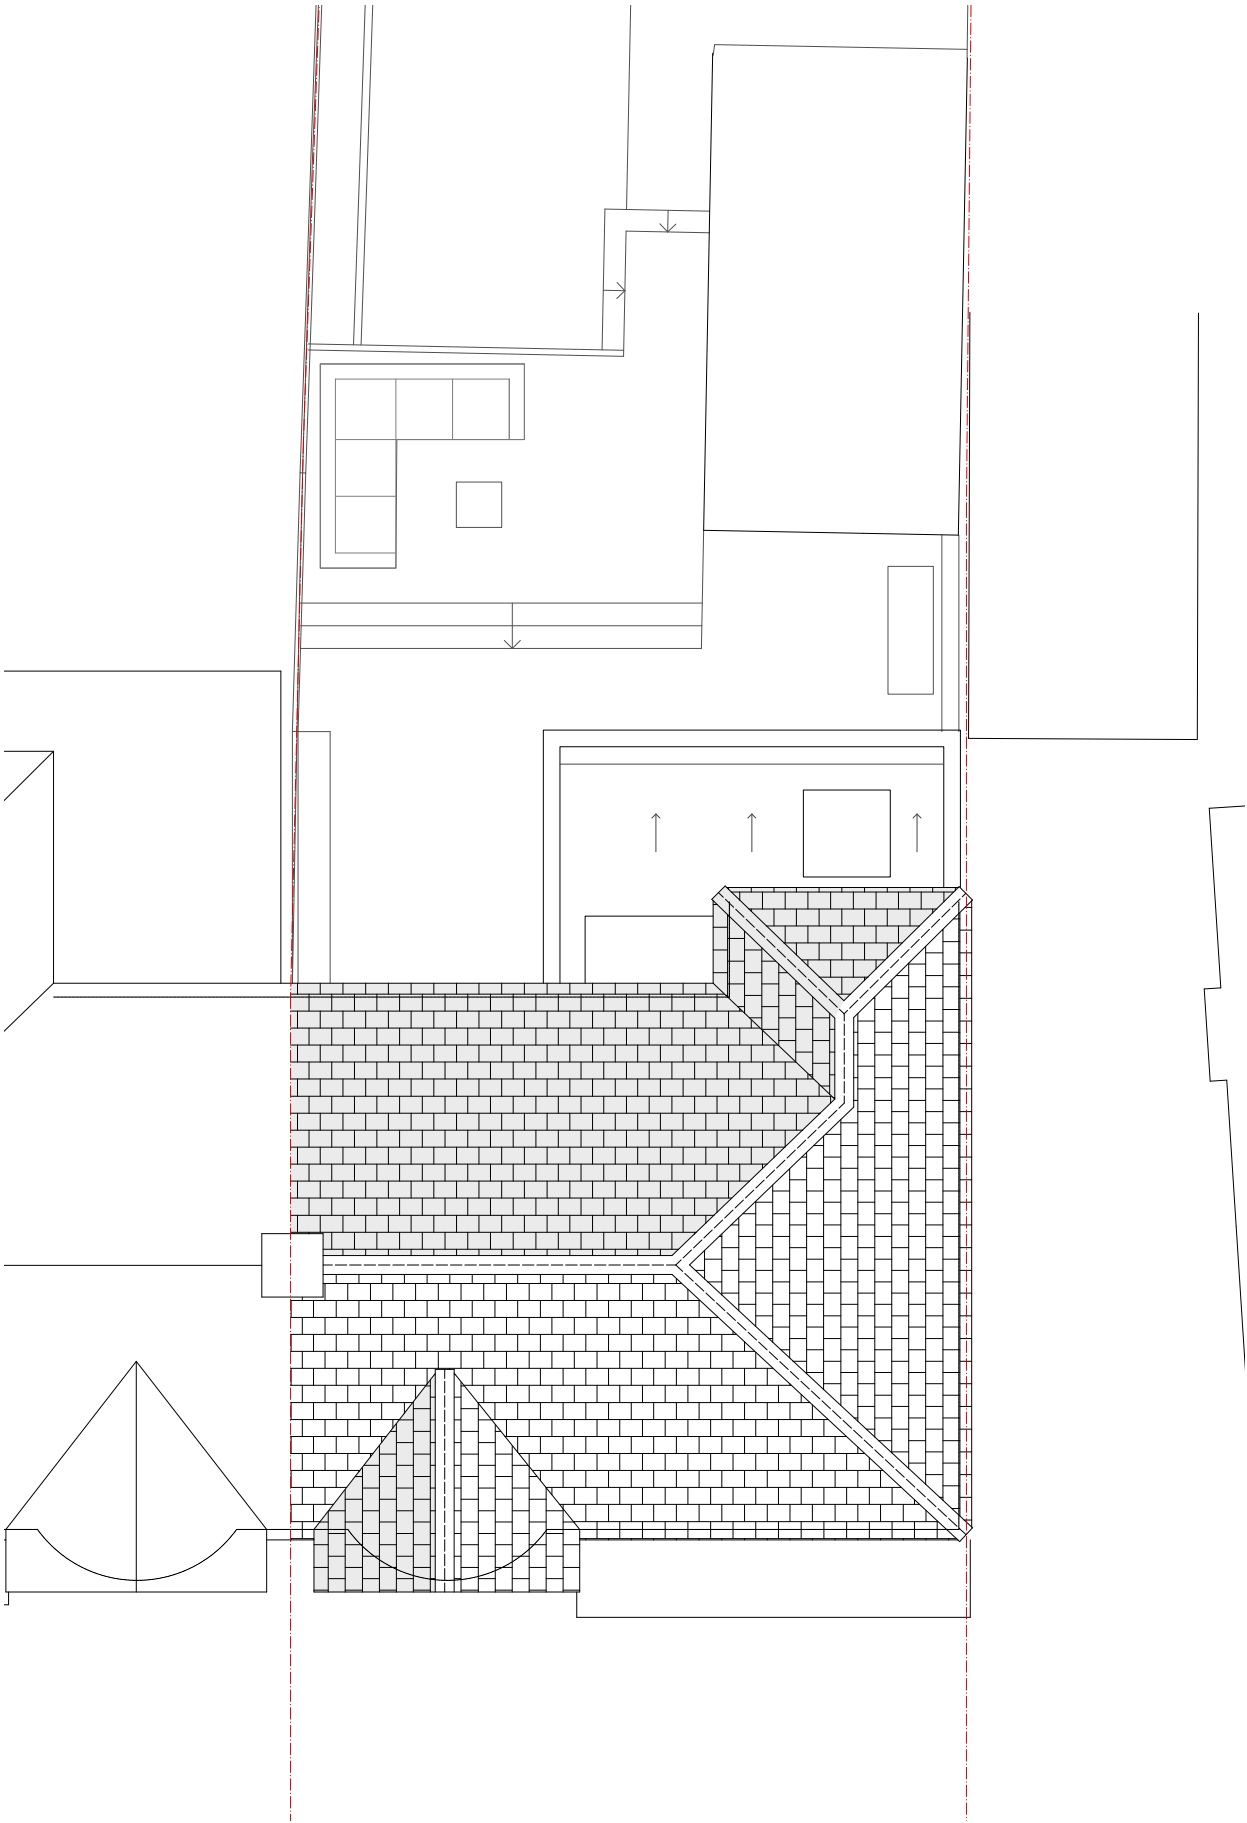

02 | Roof Plan
Proposed

Notes

Do not scale, except for planning purposes.
All dimensions to be checked on site and verified with the architect prior to construction.
Any discrepancies or uncertainties regarding this drawing to be discussed with the architect prior to construction.

0m 1m 2m 5m

Key

PLANNING		
revision	date	comment
P0	16/09/25	Issued for Planning
P1	30/09/25	Amended for Planning

project		
6 Huntingfield Road Meopham DA13 0EZ		
drawing		
Attic and Roof Plans Proposed		
scale		
1:100@A3		
job number	drawing number	revision
6HR	112	P1