

The Contractor is to check all dimensions on site and report any discrepancies to the Contract Administrator. This drawing is to be read in conjunction with all other standard documentation.

NEIGHBORING
PROPERTY
HOUSE NO. 125

NEIGHBORING
PROPERTY
HOUSE NO. 129

GARAGE

KITCHEN/DINING

LOUNGE

LOBBY

UP

New
self-closing
fire door
FD30

New
self-closing
fire door
FD30

PROPOSED GROUND FLOOR PLAN

NEIGHBORING
PROPERTY
HOUSE NO. 125

NEIGHBORING
PROPERTY
HOUSE NO. 129

BATH.

BEDROOM

BEDROOM

LOBBY

SD

ST.

UP

New
self-closing
fire door
FD30

New
self-closing
fire door
FD30

PROPOSED FIRST FLOOR PLAN

NEIGHBORING
PROPERTY
HOUSE NO. 125

NEIGHBORING
PROPERTY
HOUSE NO. 129


FLAT ROOF

LAI D TO FALLS

VELUX
WINDOW

VELUX
WINDOW

PROPOSED ROOF PLAN

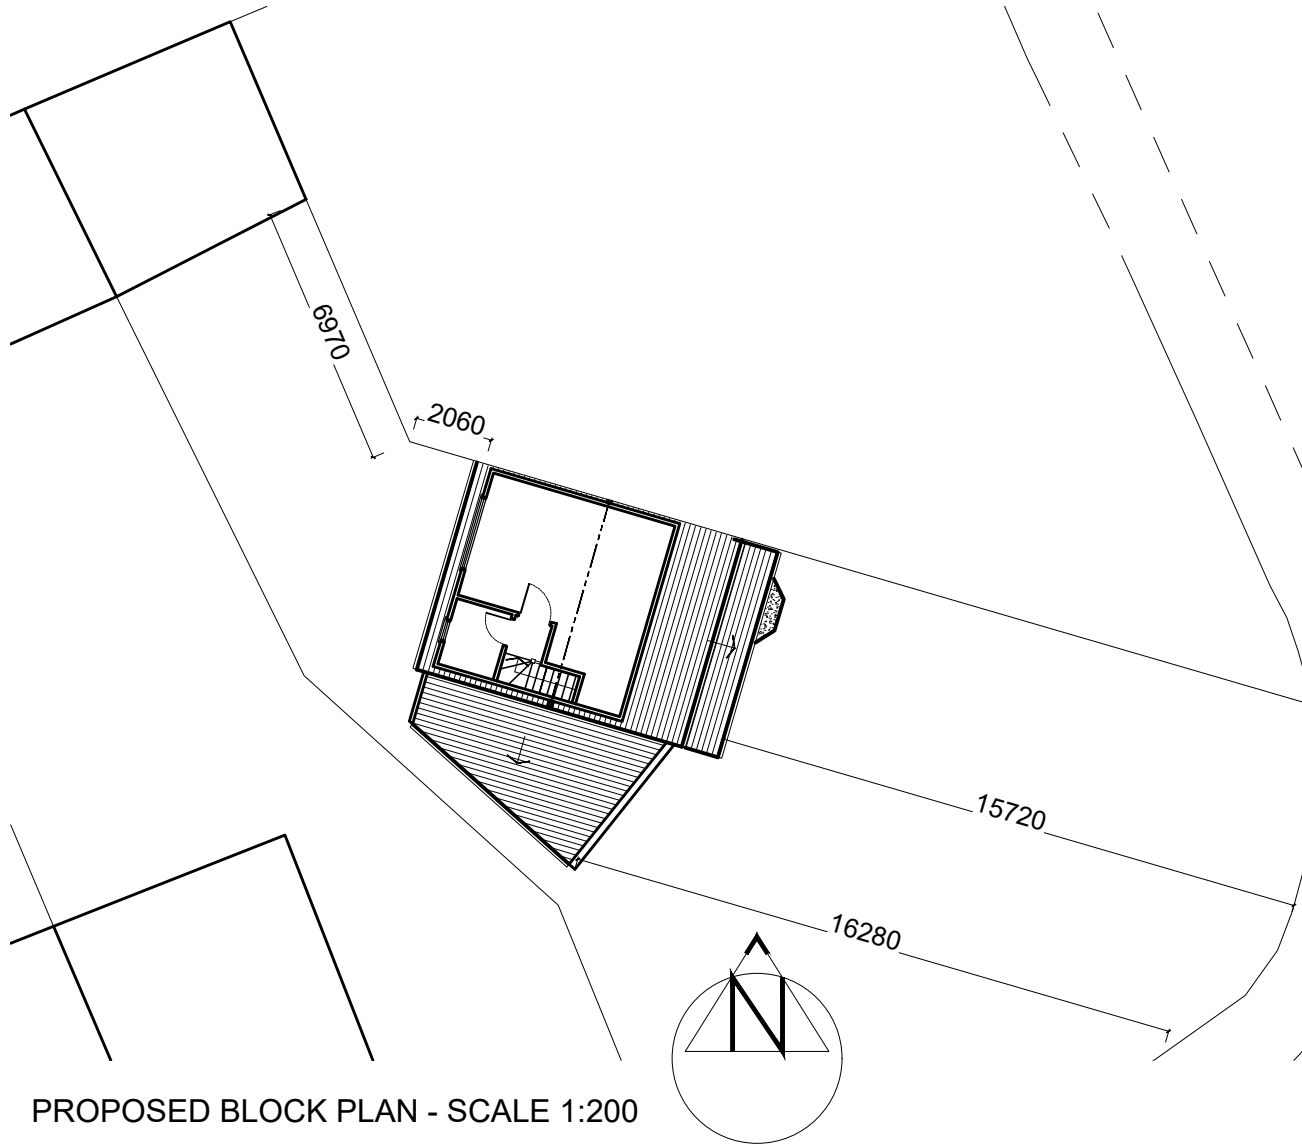

PROPOSED BLOCK PLAN - SCALE 1:200

rev.	description	date	chkd.
------	-------------	------	-------



93 Cotmandene Crescent,
Orpington, Kent BR5 2RA

020 3004 9238
07931 931 035

s.nagpal@dapconsultants.co.uk
www.dapconsultants.co.uk

project : 127 Dene Holm Road
Gravesend

drawing title :

Proposed Floor Plans And Block Plan

drawn: TK	chkd: SS	date: 21.07.2025
status: Permitted Dev.		scale: 1:100@A3
proj no: 2815	drg no: 05	rev no: