

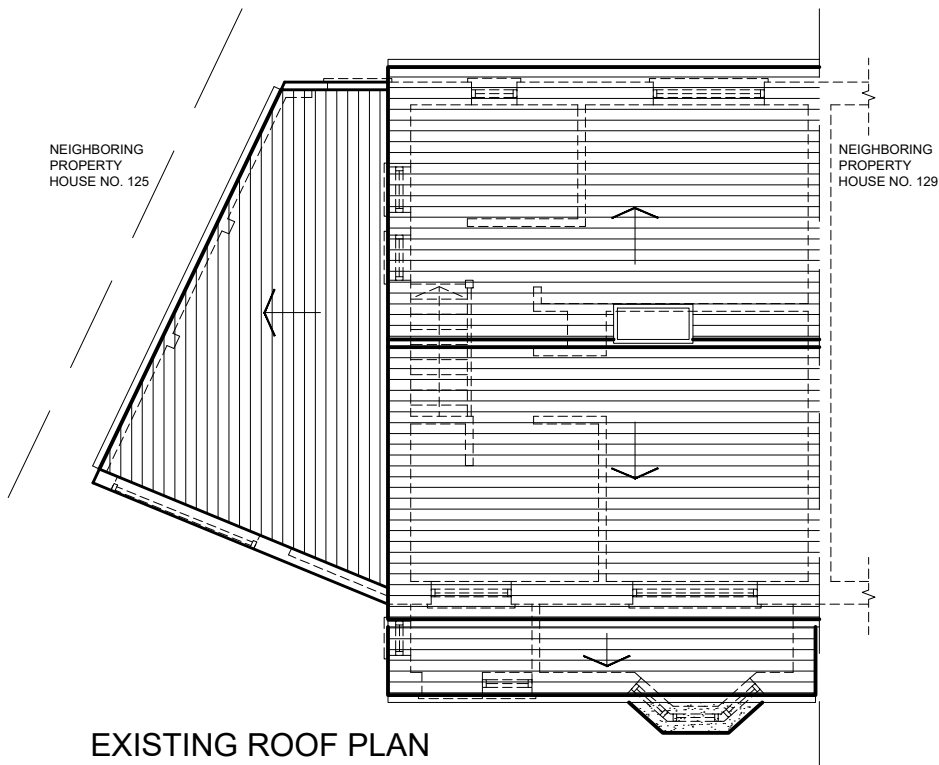


The Contractor is to check all dimensions on site and report any discrepancies to the Contract Administrator. This drawing is to be read in conjunction with all other standard documentation.

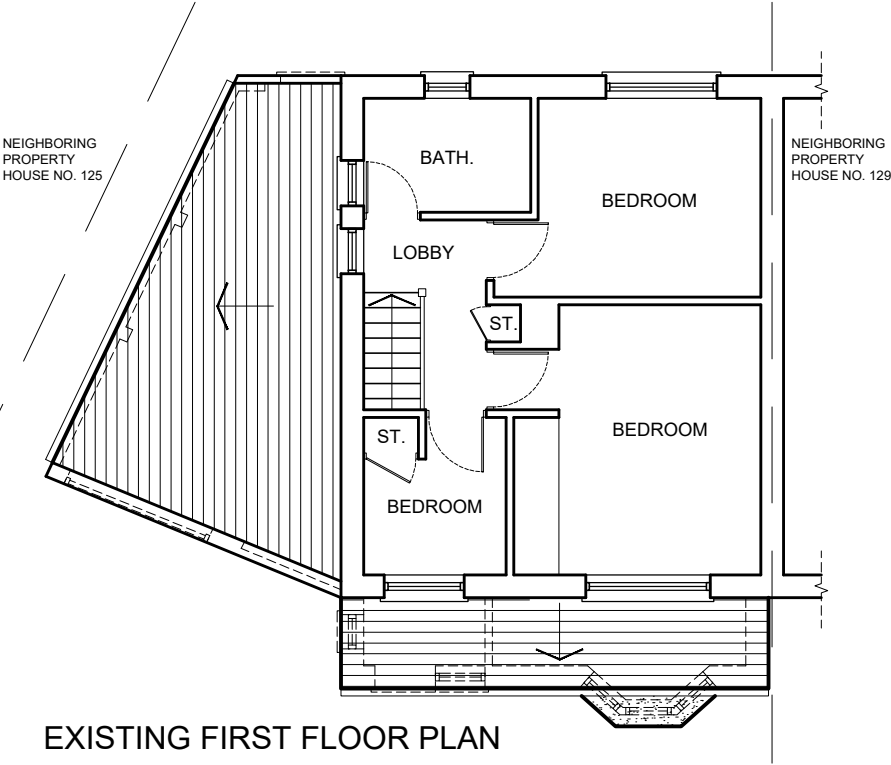

rev.	description	date	chkd.
------	-------------	------	-------

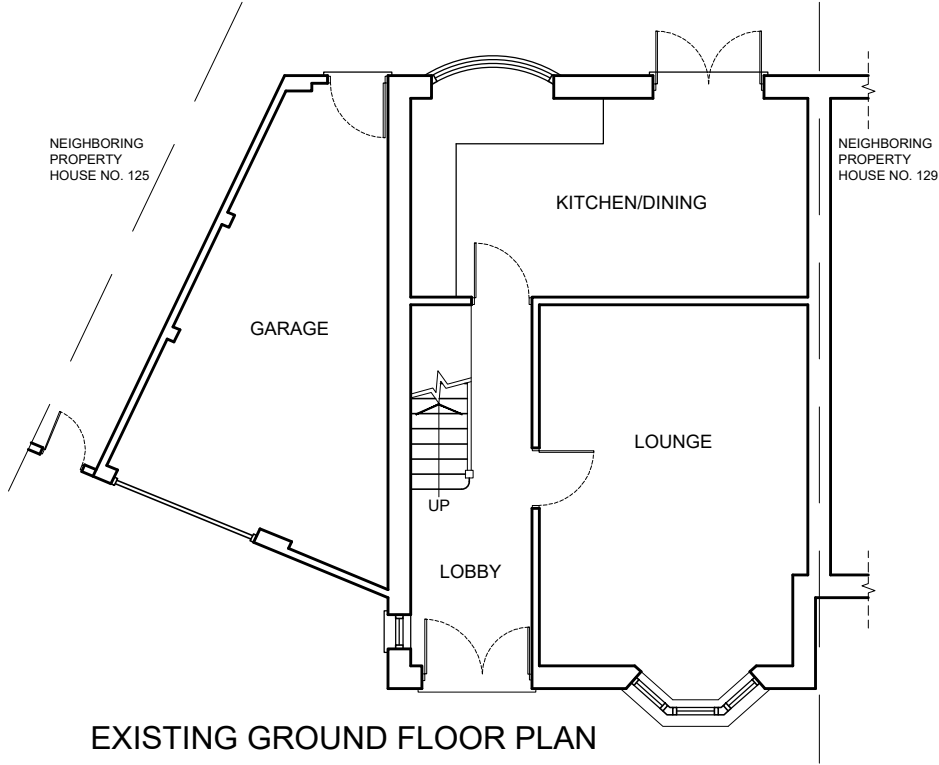

93 Cotmandene Crescent,
Orpington, Kent BR5 2RA

020 3004 9238
07931 931 035

s.nagpal@dapconsultants.co.uk
www.dapconsultants.co.uk

project : 127 Dene Holm Road
Gravesend

drawing title :

Existing Floor Plans

drawn: TK	chkd : SS	date: 21.07.2025
status: Planning		scale: 1:100@A3
proj no : 2815	drg no: 02	rev no: