
 
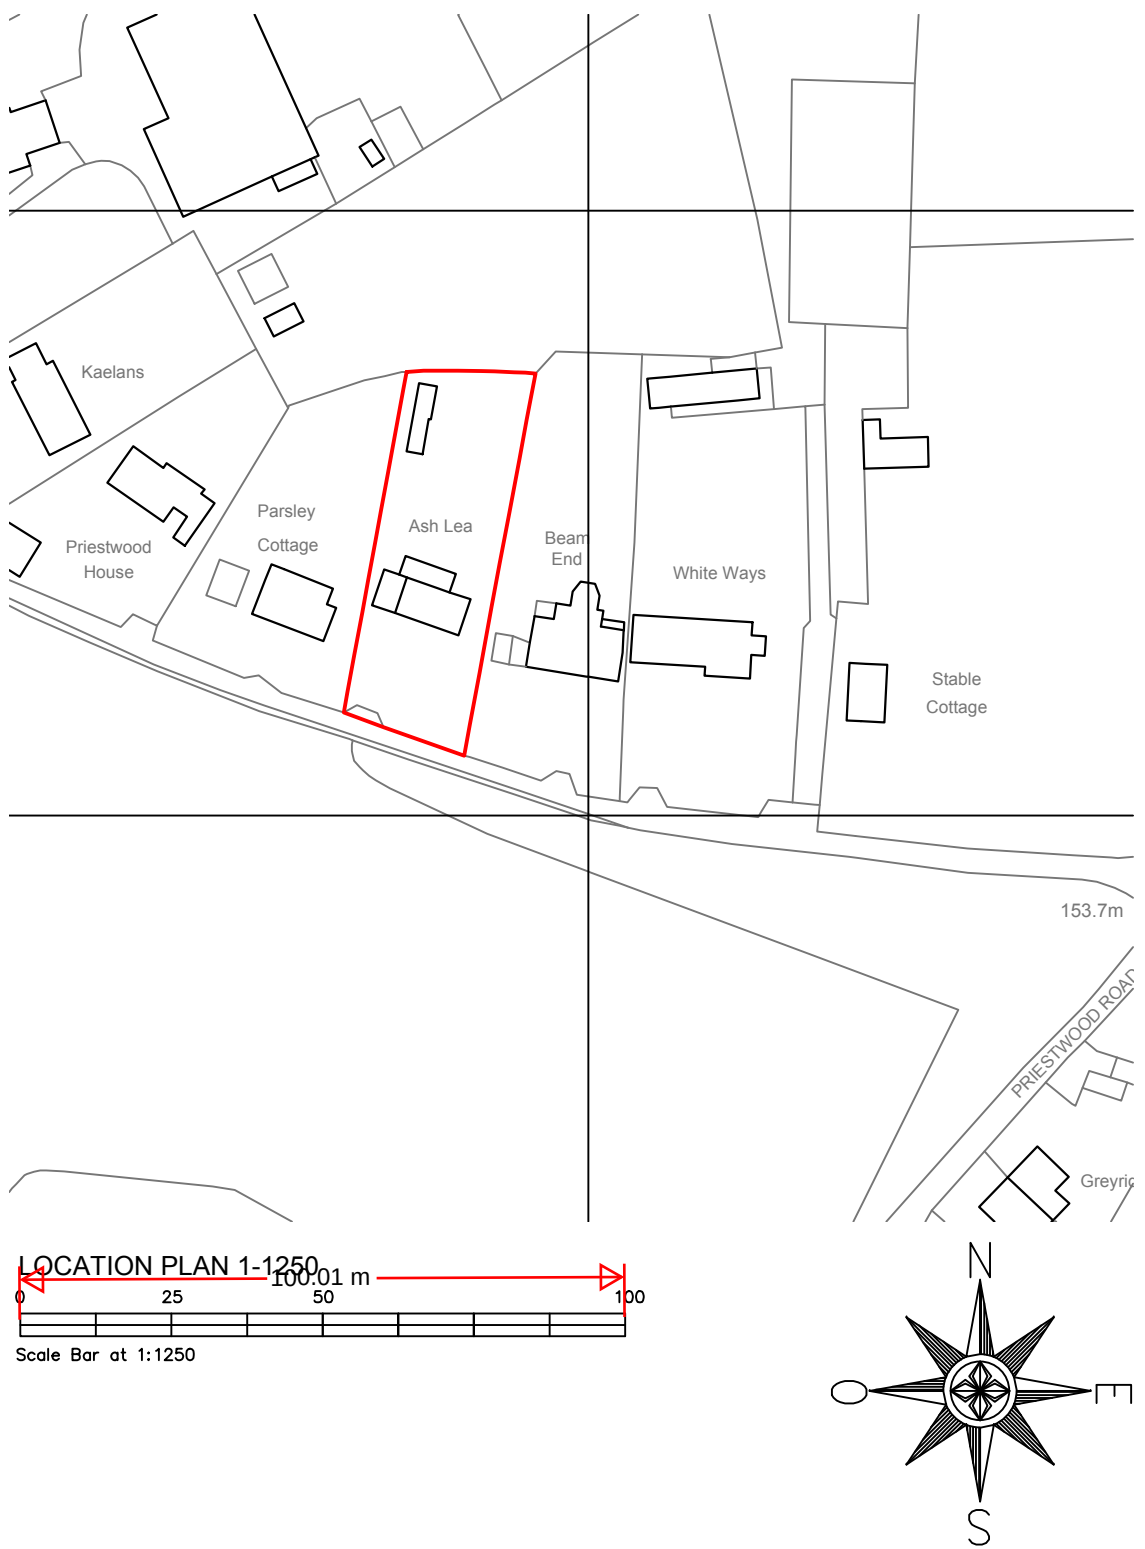


Revision	Date	Description

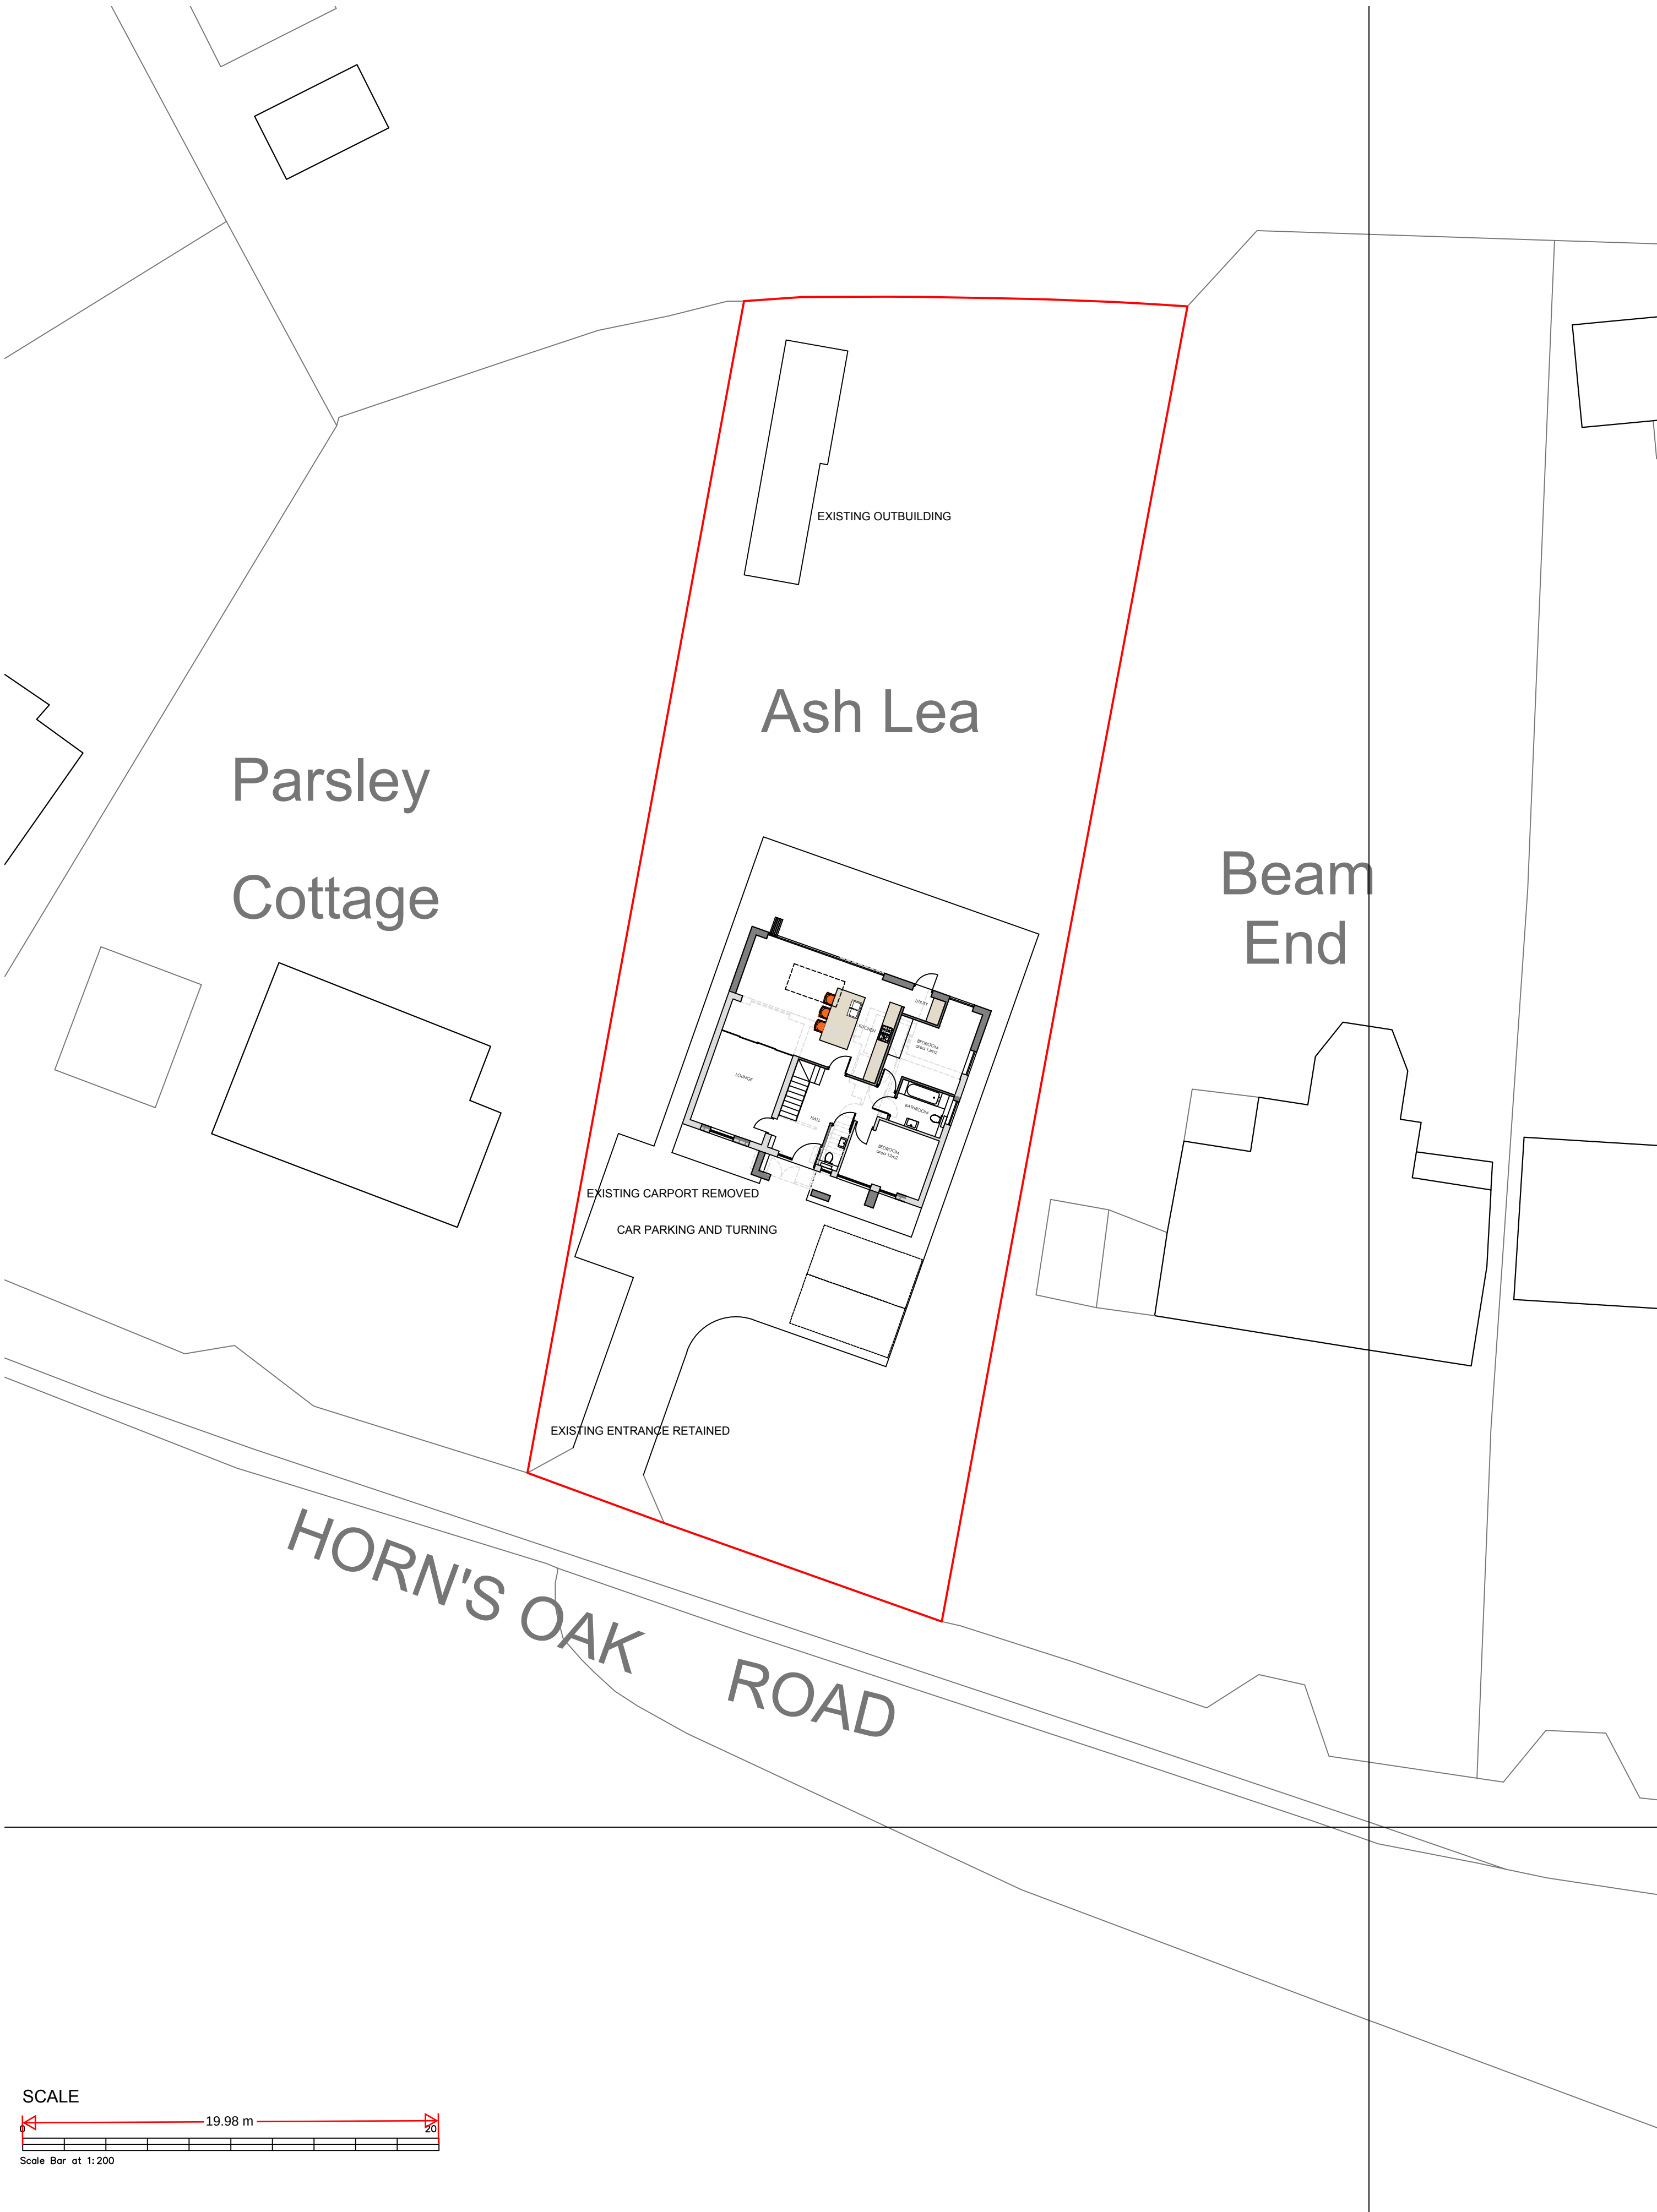

Revision	Date	Description

Status
PLANNING

Mark | Carter
ASSOCIATES

Architectural
Design

design studio
priestfield stadium gillingham kent ME7 4DD
tel 01634 304700 mob 07855424957
e mail: markcarter.associates@gmail.com

Client
MR AND MRS MATTU

Drawing Title
SITE PLAN

Project Title
ALTERATIONS AT
ASHLEA

Scale	Date	Drawn
1:200	SEPT 23	MC

Drawing No	Rev
3445 - 013	-