


Revision	Date	Description

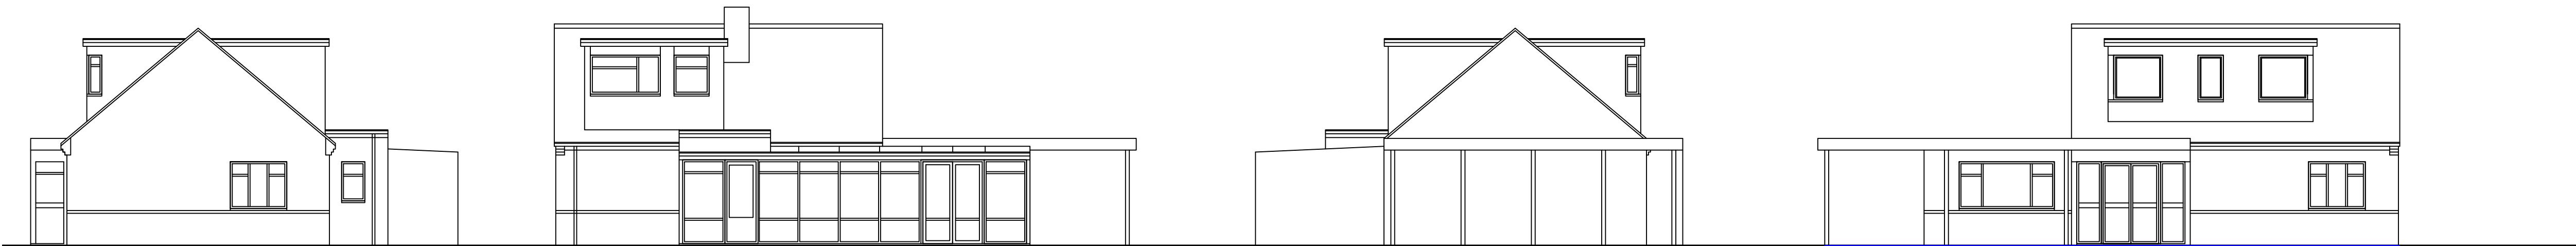


Existing side elevation


Existing rear elevation

Existing side elevation


Existing front elevation

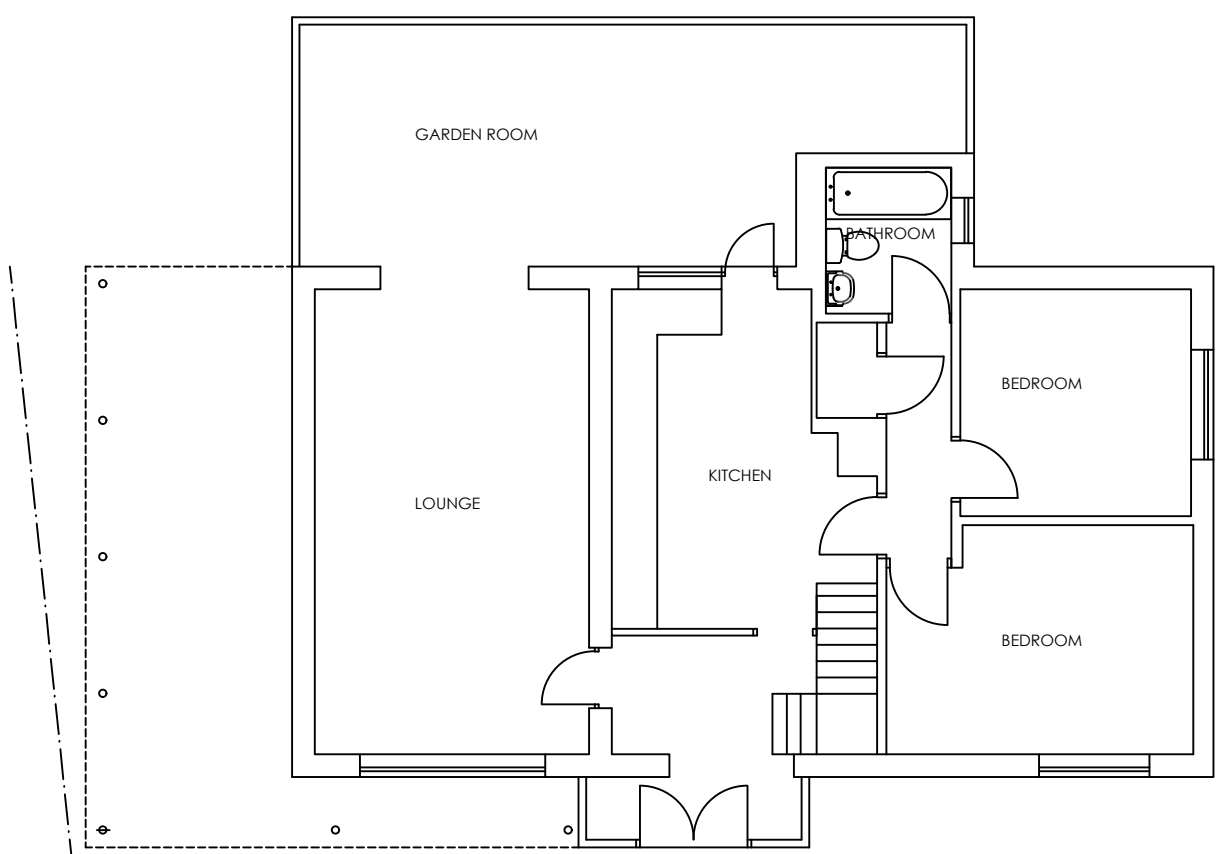

Existing Ground Floor Plan 102m2
TOTAL AREA 137m2

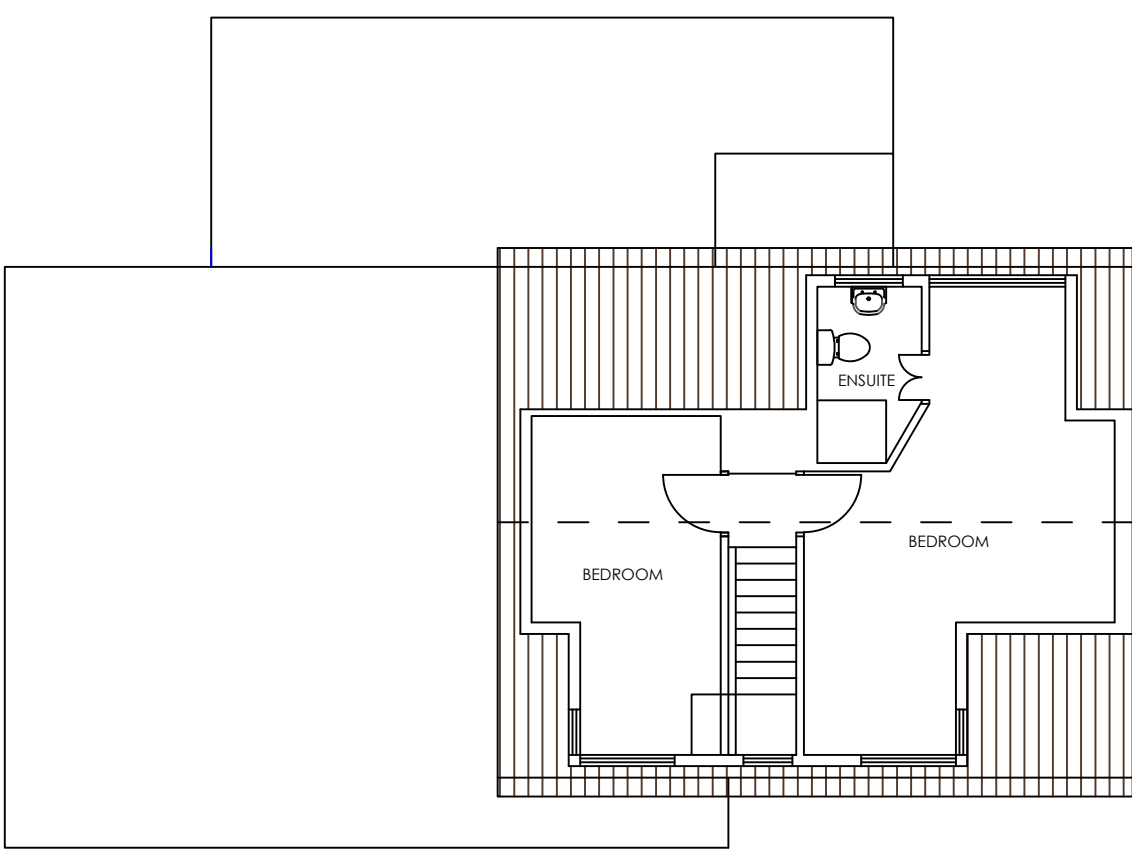

Existing First Floor Plan 35m2

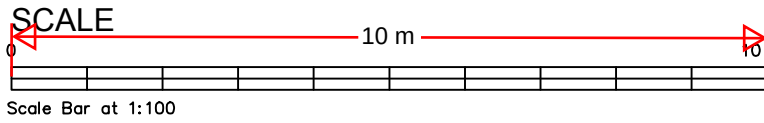

Revision	Date	Description

Status
PLANNING

Mark | Carter
ASSOCIATES

Architectural
Design

design studio
priestfield stadium gillingham kent ME7 4DD
tel 01634 304700 mob 07855424957
e mail: markcarter.associates@gmail.com

Client
MR AND MRS MATTU

Drawing Title
EXISTING AND PROPOSED FLOOR PLANS AND ELEVATIONS

Project Title
ALTERATIONS AT ASHLEA

Scale	Date	Drawn
1:100	JUNE 23	MC

Drawing No	Rev
3445 - 009	A