




PARSLEY COTTAGE

Proposed front elevation
STREET SCENE

END BEAM

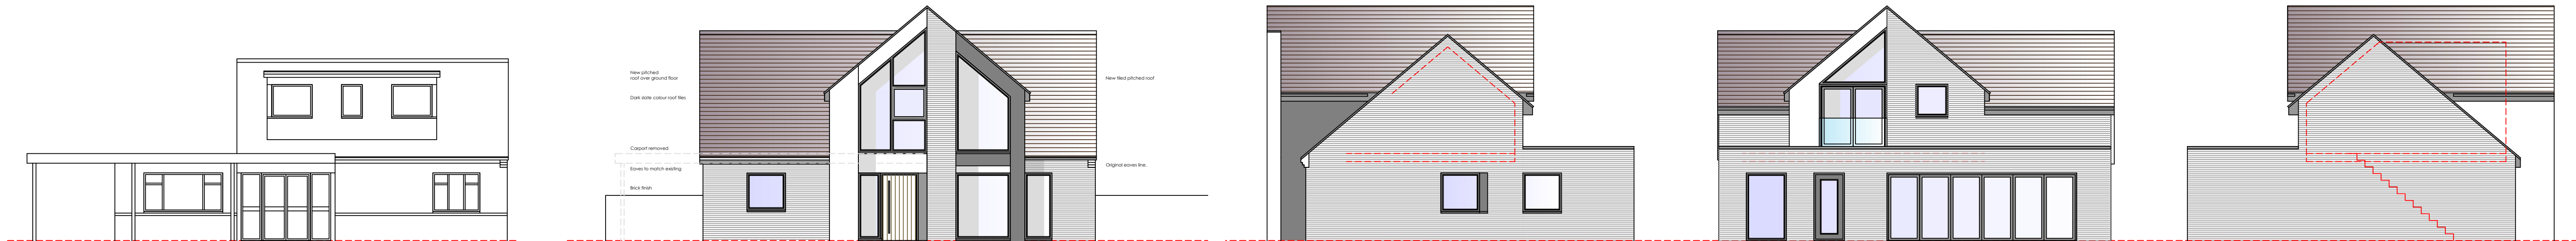


Existing front elevation

Proposed front elevation


Proposed side elevation

Proposed rear elevation


Proposed side elevation

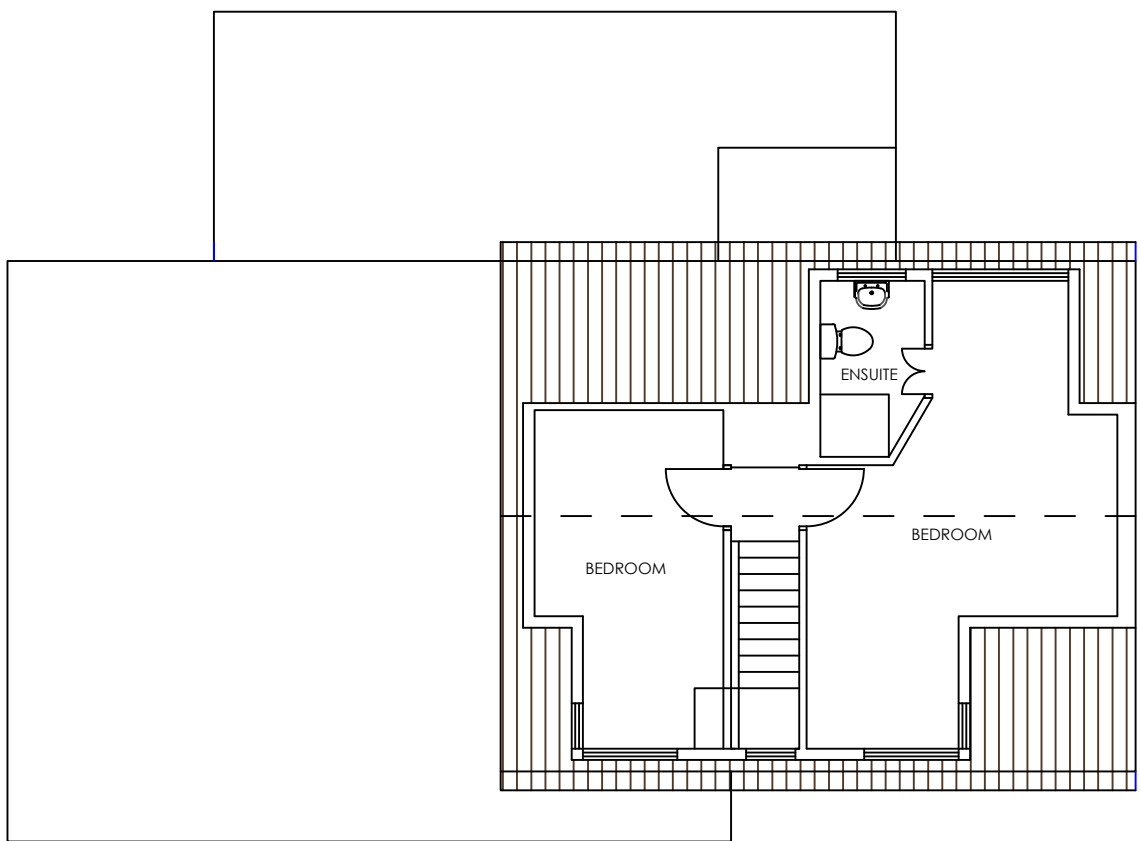


Existing First Floor Plan

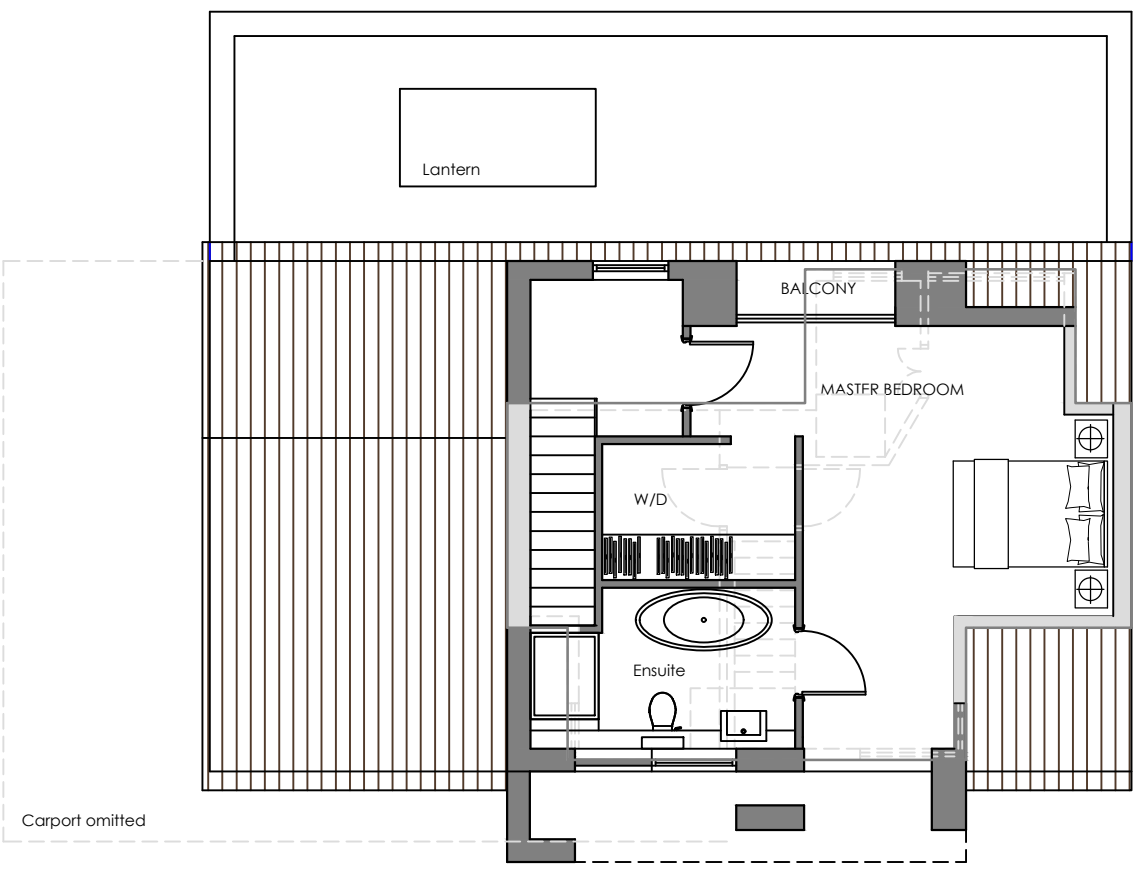



Proposed First Floor Plan

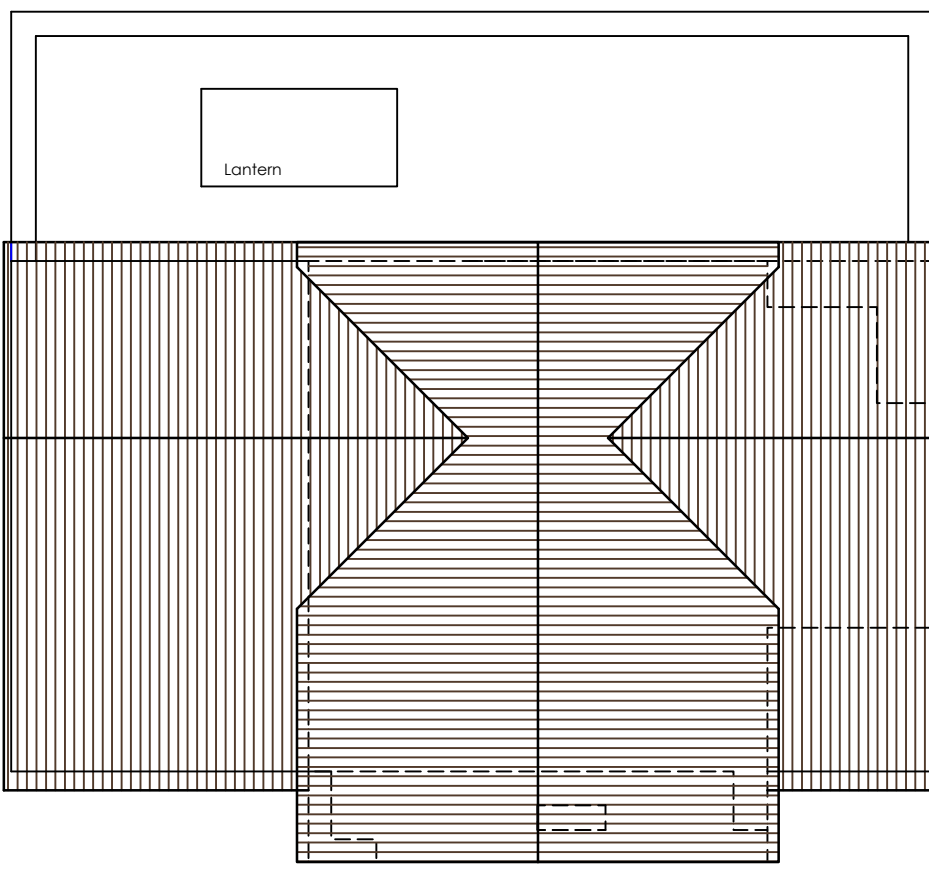


Proposed Roof Plan

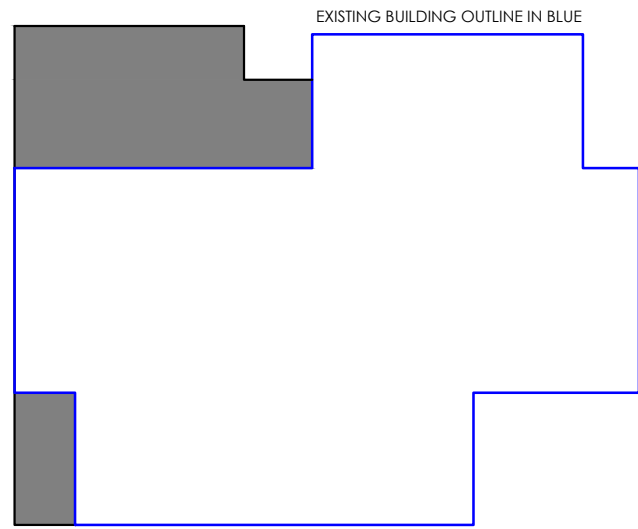


Proposed First Floor extension hatched - 7.4m2

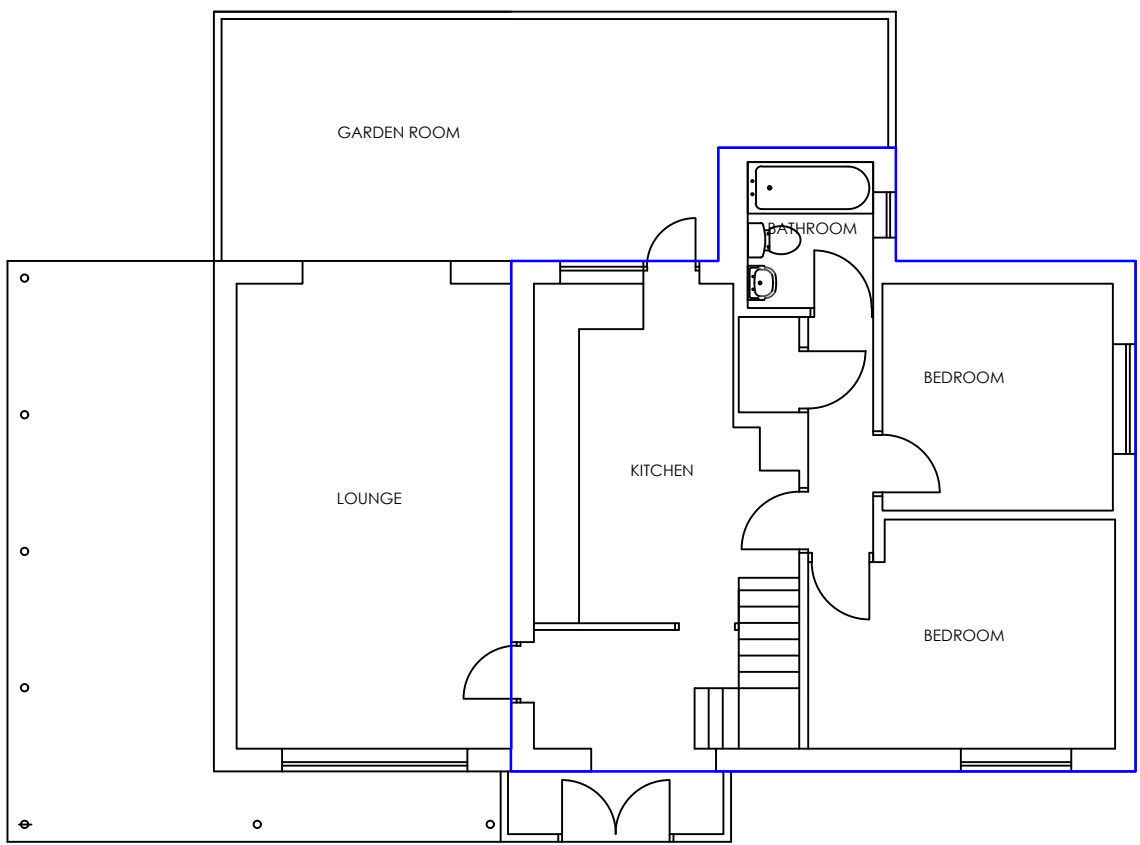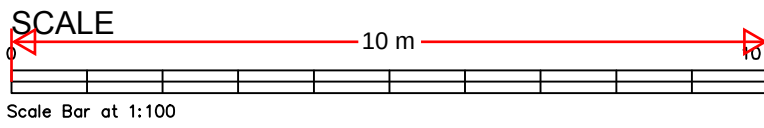

Existing Ground Floor Plan

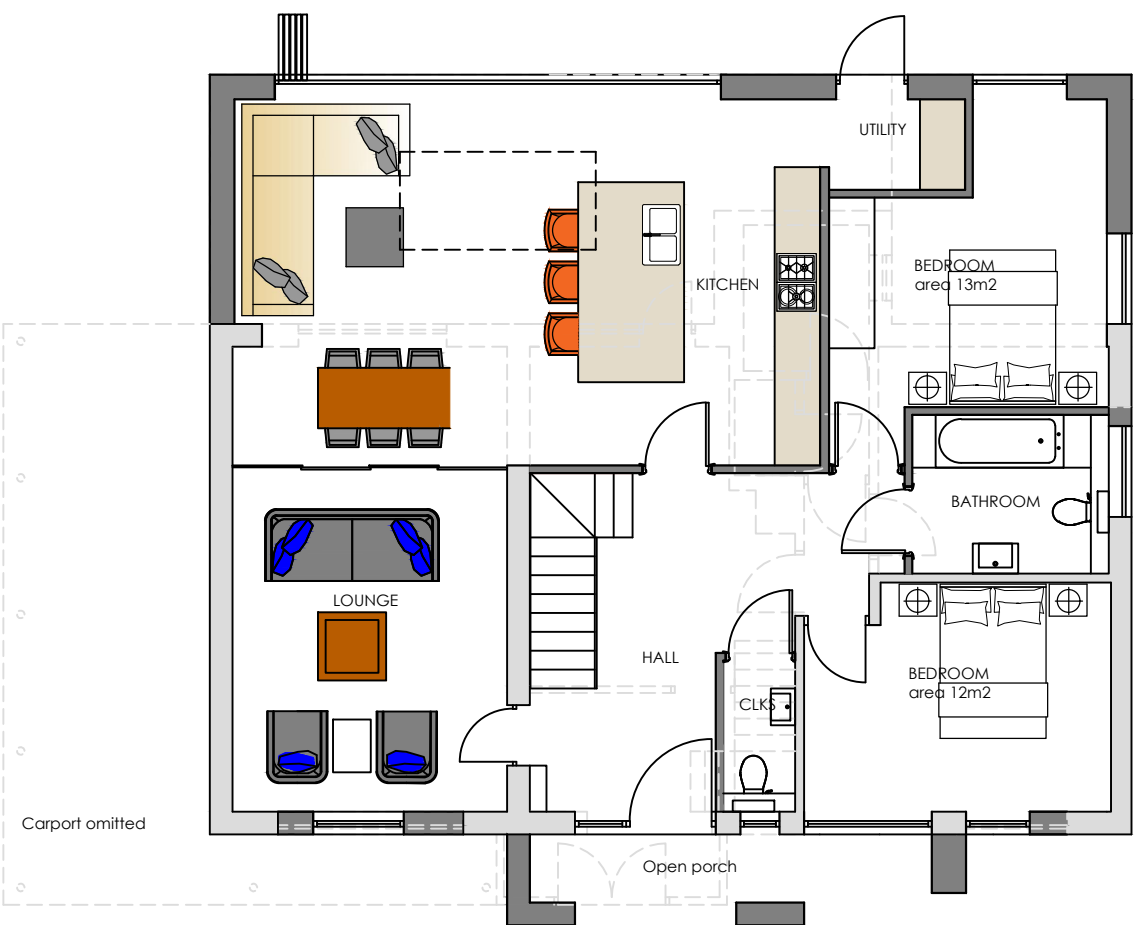

Proposed Ground Floor Plan
Existing area - 137m2
(Area of carport removed - 25m2)
Proposed area - 154m2

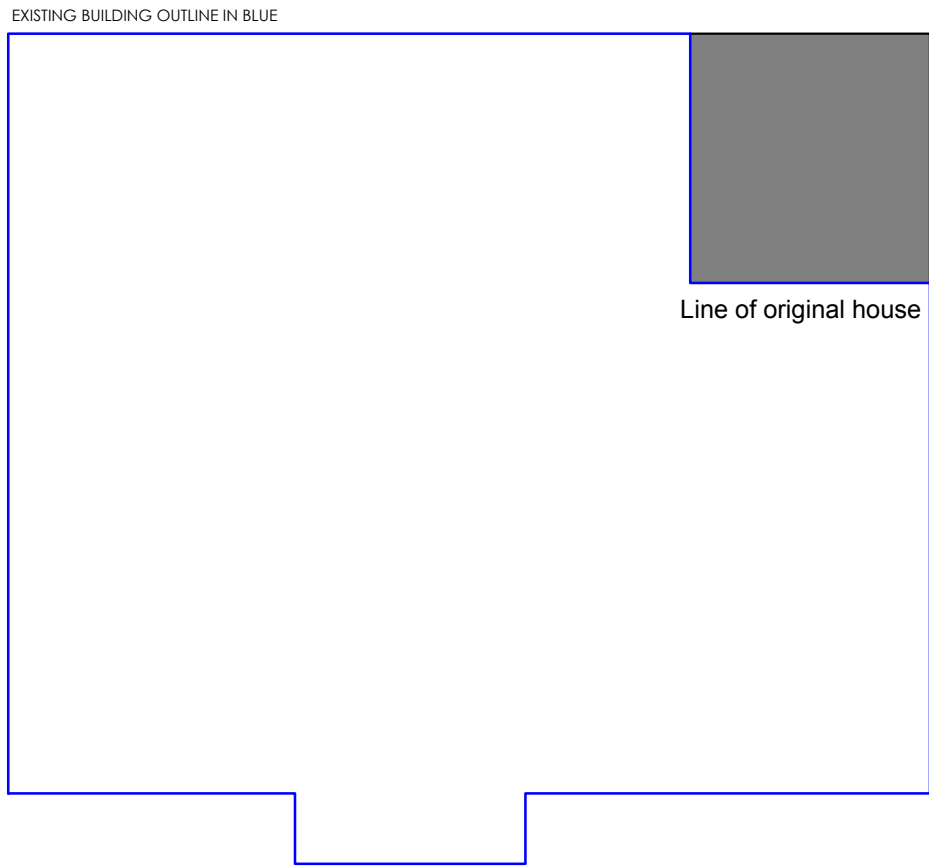

Proposed Ground Floor extension hatched - 10m2

Revision	Date	Description
----------	------	-------------

Status
PLANNING



design studio
priestfield stadium gillingham kent ME7 4DD
tel 01634 304700 mob 07855424957
e mail: markcarter.associates@gmail.com

Client
MR AND MRS MATTU

Drawing Title
MAINTAINING EXISTING FOOTPRINT
PROPOSED FLOOR PLANS AND ELEVATIONS.

Project Title
ALTERATIONS AT
ASHLEA

Scale	Date	Drawn
1:200	SEPT 23	MC

Drawing No	Rev
3445 - 012	B