




North Elevation




East Elevation



South Elevation

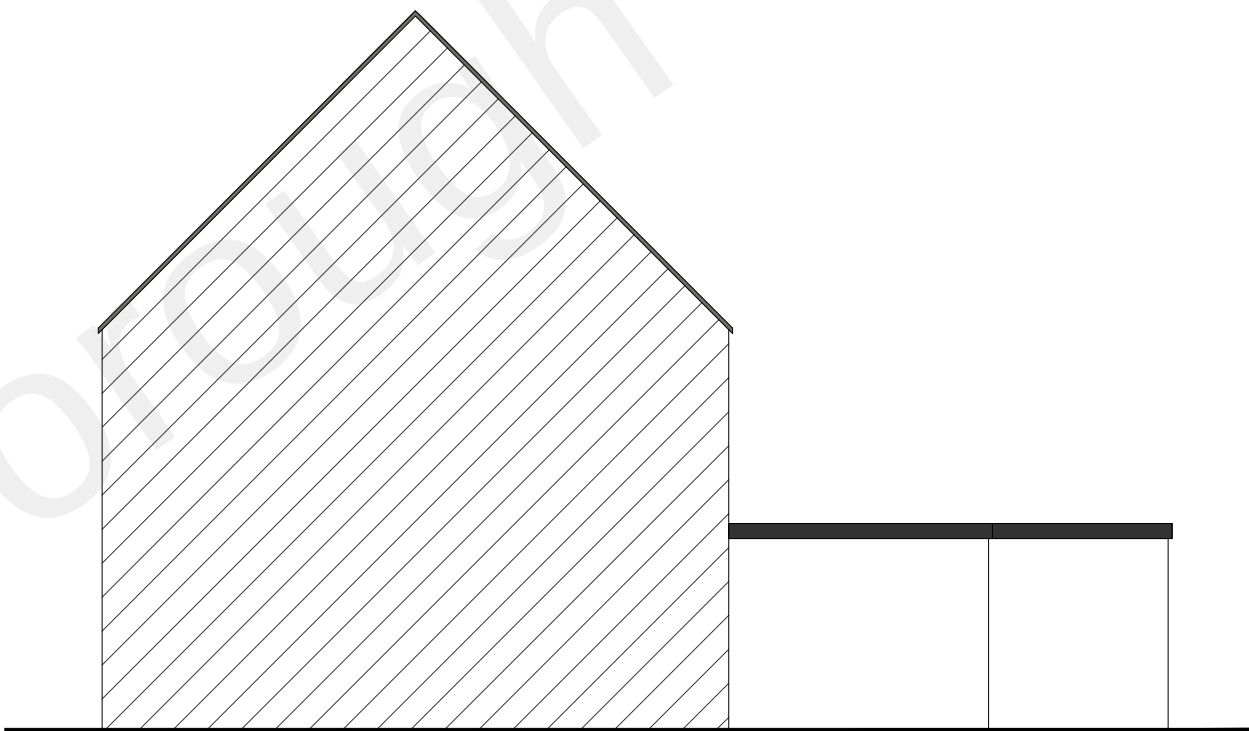

West Elevation

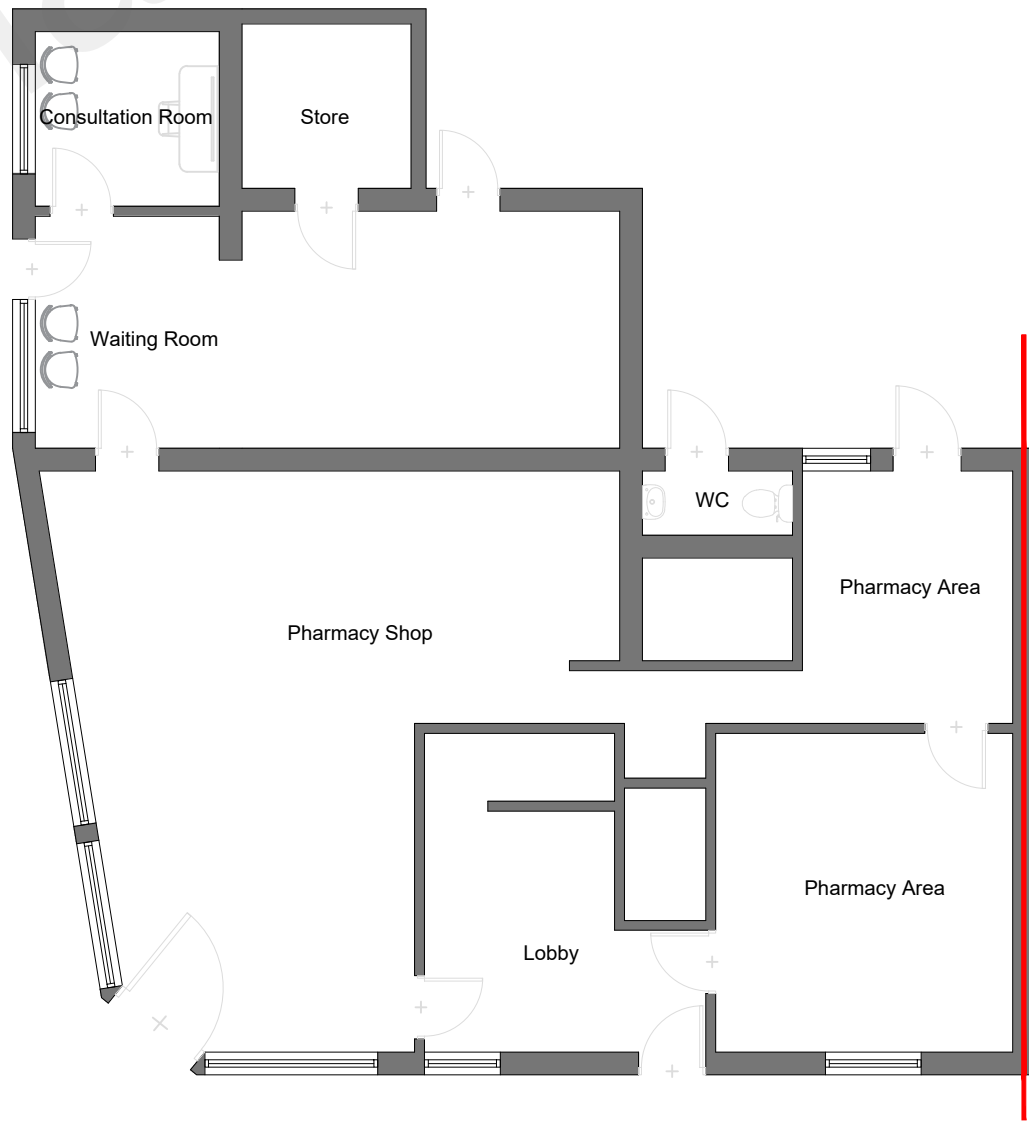

Notes:

- Do not scale from this drawing.
- All dimensions to be verified on site and is in mm.
- Builder to verify all dimensions, heights and levels prior to commencement of work.
- All documents shall be checked to ensure that they are compatible by the contractor before construction commences. In the event of apparent am...
- The contractor in preparing his estimate shall visit the site and acquaint himse...
- The contractor shall issue all statutory notices to the local Authority during prog...

A	-	-	-/-/-
REV:	DESCRIPTION:	BY:	DATE:

STATUS:

PLANNING
**BARRON
EDWARDS
STERLING**

Whitehall Place
47 The Terrace,
Gravesend, Kent
DA12 2DL
01474 247 787
info@barronedwards.co.uk
www.barronedwards.co.uk

SITE:
7 The Hill
Northfleet
Kent
DA11 9EU

TITLE:
Existing Plans and Elevations

Scale 1:100



SCALE AT A2: 1:100	DATE: 16.01.23	DRAWN: HH
PROJECT NO: 220903	DRAWING NO: 002	REVISION: A